



**City of St. Helena
Planning Commission
Regular Meeting
Tuesday, October 1, 2019 @ 6:00 PM
Vintage Hall Board Room - Second Floor
465 Main Street, St. Helena**

PLEASE NOTE: Any person who wishes to speak regarding an item on the agenda or make a comment under the "Oral Communication" portion of the agenda may do so, but please observe the time limit of four minutes.

Page

1. PLEDGE OF ALLEGIANCE
2. CALL TO ORDER AND ROLL CALL
Chairperson: Lester Hardy
Vice Chair: John Ponte
Commissioners: Autumn Anderson, Daniel Hale and Bobbi Monnette
City staff present at the meeting will be noted in the minutes.
3. PUBLIC FORUM:
This is an opportunity for the public to address the Commission on items of interest to the public that are NOT listed on the agenda. Because of restrictions imposed by the Brown Act, the Commission may not engage in discussion nor take action on matters not described on the agenda. **Please observe the time limit of four minutes.**
4. CONSENT ITEMS
Members of the Commission or the public may ask that any items be considered individually for purposes of considering alternative action, for extended discussion, or for public comment. Unless that is done, one motion may be used to adopt all recommended actions. (Roll Call Vote)
 - 4.1. Approval of Minutes: September 3, 2019 5 - 7
[Commission Minutes 09-03-19](#)
5. PUBLIC HEARINGS
 - 5.1. 1515 Pine Street Demolition Permit and Design Review 9 - 48

CEQA Determination: Exempt
Prepared By: Chris Gustin, Contract Planner
Recommendation:
The Planning Department recommends that the Planning Commission adopt a resolution finding that:
 1. The project is exempt from the requirements of CEQA pursuant to CEQA Sections 15301 (L)(1) and 15303 (A), and
 2. Accept the required findings and approve the requested Demolition Permit and Design Review for a new single family residence at 1515 Pine Street.[1515 Pine St - Staff Report](#)

- 5.2. The applicant requests adoption of a resolution approving a variance in order to reduce the rear yard setback requirement from 20 feet to 17 feet on a corner lot located at 1650 Kearney Street in the Medium Density Residential District.

49 - 75

CEQA Determination: Exempt pursuant to CEQA Guidelines Section 15305.

Prepared By: Aaron Hecock, Acting Planning & Building Director

Recommendation:

For the reasons described above, staff recommends that the Planning Commission:

1. Determine that the project is exempt from the requirements of CEQA pursuant to Section 15305; and
2. Accept the required findings and approve a variance for a reduced rear yard setback of 17 feet for the property located at 1650 Kearney Street.

[1650 Kearney St. - Staff Report](#)

6. SCHEDULED MATTERS

7. DEPARTMENT REPORTS

This is an opportunity for staff to report on or update the Commission on any relevant matters.

8. AGENDA FORCAST

Below is a link to a list of pending and upcoming projects which may be of interest to the community.

This is also an opportunity for the Commission as a whole to request items be placed on future agendas for discussion. These items should be consistent with, and work to implement adopted Council Goals.

A list of all current planning projects is available on our city website in the link below:

http://www.cityofsthelena.org/projects?term_node_tid_depth=21

Please contact the assigned project Planner for additional questions.

9. ADJOURNMENT

The next Regular Planning Commission meeting is scheduled for October 15, 2019, at 6:00 p.m. in the Vintage Hall Board Room located at 465 Main Street.

This agenda was posted at City Hall, 1480 Main Street, and at Vintage Hall, 465 Main Street, St. Helena, California on September 20, 2019.

Aaron Hecock, Interim Planning & Building Director

Appeal. A person who is dissatisfied with a decision of the Planning Commission may appeal that decision to the City Council pursuant to

Municipal Code Section 17.08.180, Appeal procedure. Actions of the Planning Commission will be listed on the City Council agenda the following Tuesday to give the City Council opportunity to review the Planning Commission's decision. Absent of an appeal by the City Council or by a citizen, the appeal period will terminate two weeks after the Planning Commission hearing.

Special Assistance for the Disabled. In compliance with the Americans with Disabilities Act, if you need special assistance to participate in this meeting, please call the City Clerk's Office (707) 967-2792. Notification 48 hours prior to the meeting will enable City to make reasonable arrangements to ensure accessibility to this meeting (28 CFR35.102-35.104 ADA Title II). However, City staff will attempt to assist at any time with accessibility. The City Clerk has equipment to assist those with a hearing impairment.

PUBLIC TESTIMONY PROCEDURES

Pursuant to the Government Code Section 54954.3, the public may address the Commission on each agenda item during the Commission's consideration of that item. Each speaker has the option to state his or her name for the record before testifying. Depending on the number of speakers or the interest of the item, the Planning Commission Chairman may also restrict, at his/her discretion, the speaker's time to three minutes. The Chairman may also restrict public comments if they become irrelevant to the agenda item or repetitious of prior comments. All persons interested may appear and be heard or submit written statements prior to the Planning Commission meeting. Please note that if you challenge the City's decision on any of these matters in court, you may be limited to raising only those issues you or someone else raised at the meeting or in written correspondence delivered to the City at, or prior to, the meeting.

CHALLENGING DECISIONS OF CITY ENTITIES

The time limit within which to commence any lawsuit or legal challenge to any quasi-adjudicative decision made by the City of St. Helena is governed by Section 1094.6 of the Code of Civil Procedure, unless a shorter limitation period is specified by any other provision, including without limitation Government Code section 65009 applicable to many land use and zoning decisions, Government Code section 66499.37 applicable to the Subdivision Map Act, and Public Resources Code section 21167 applicable to the California Environmental Quality Act (CEQA). Under Section 1094.6, any lawsuit or legal challenge to any quasi-adjudicative decision made by the City must be filed no later than the 90th day following the date on which such decision becomes final. Any lawsuit or legal challenge, which is not filed within that 90-day period, will be barred. Government Code section 65009 and 66499.37, and Public Resources Code section 21167, impose shorter limitations periods and requirements, including timely service in addition to filing.

If a person wishes to challenge the above actions in court, they may be limited to raising only those issues they or someone else raised at the meeting described in this notice, or in written correspondence delivered to the City of St. Helena, at or prior to the meeting. In addition, judicial challenge may be limited or barred where the interested party has not sought and exhausted all

available administrative remedies.

SUPPLEMENTAL MATERIAL RECEIVED AFTER THE POSTING OF THE AGENDA

Any supplemental writings or documents distributed to a majority of the Planning Commission regarding any item on this Agenda, after the posting of the Agenda, will be available for public review in the Planning Department's Office located at 1480 Main Street, St. Helena, California, during normal business hours. In addition, such writings or documents will be made available on the City's web site at <http://cityofstheleena.org> and will be available for public review at the respective meeting.

MINUTES
City of St. Helena
Planning Commission Meeting
Tuesday, September 3, 2019 @ 6:00 PM
Vintage Hall Board Room - Second Floor
465 Main Street, St. Helena

A complete video recording of this meeting, except for closed session, can be found at <https://sthelena.civicweb.net/Portal/> or by calling the City Clerk at (707) 967-2792. The City Council video is the official record of the Council meeting.

Present: Vice-Chair John Ponte, Commissioner Daniel Hale, Commissioner Bobbi Monnette, and Commissioner Autumn Anderson
Absent: Chair Lester Hardy
Staff Present: Erica Ahmann Smithies, Public Works Director and City Engineer, Aaron Hecock, Acting Planning & Building Director, and Xinia Gamero, Administrative Assistant

1. PLEDGE OF ALLEGIANCE

2. CALL TO ORDER AND ROLL CALL

3. PUBLIC FORUM:

No public comment received.

4. CONSENT ITEMS

4.1 Approval of Minutes: August 6, 2019 and August 20, 2019

Commissioner Bobbi Monnette moved to approve the minutes on the Consent Calendar. The motion was seconded by Commissioner Daniel Hale and on roll call carried by the following vote:

AYES: Daniel Hale, Bobbi Monnette, John Ponte, and Autumn Anderson

NOES: None

ABSENT: Lester Hardy

ABSTAIN: None

RECUSE: None

5. PUBLIC HEARINGS

5.1 1248 Stockton St. Variance and Design Review

CEQA Determination: Exempt

Prepared By: Chris Gustin, Contract Planner

Recommendation:

The Planning Department recommends that the Planning Commission adopt a

resolution finding that:

1. The project is exempt from the requirements of CEQA pursuant to CEQA Section 15303 (a), and
1. Accepting the required findings and approving the requested Variance and Design Review for the rehabilitation, remodeling, and addition to a single family residence at 1248 Stockton Street.

Aaron Hecock, Acting Planning and Building Director reported on the item.

Ryan Chandler, project architect and Elaine Honig, property owner addressed the Planning Commission.

Vice-Chair Ponte opened the public comment.

Joy Brown addressed the Planning Commission.

Vice-Chair Ponte closed the public comment.

Commissioner Autumn Anderson moved to approve staff recommendation. The motion was seconded by Commissioner Bobbi Monnette and on roll call carried by the following vote:

AYES: Daniel Hale, Bobbi Monnette, John Ponte, and Autumn Anderson

NOES: None

ABSENT: Lester Hardy

ABSTAIN: None

RECUSE: None

6. SCHEDULED MATTERS

- 6.1 The City of St. Helena Public Works Department requests Design Review approval in order to construct a public restroom facility at the public parking lot located adjacent to Telegraph Alley between Oak Street and Money Way in the CB: Central Business district.

CEQA Determination: The project is exempt from the requirements of CEQA pursuant to Section 15303, which exempts the construction of small structures or facilities and the installation of new equipment and facilities in small structures.

Prepared By: Erica Ahmann Smithies, Public Works Director and City Engineer

Recommendation:

For the reasons stated above, staff recommends that the Planning Commission:

1. Determine that the project is exempt from the requirements of CEQA

pursuant to Section 15303, which exempts the construction of small structures or facilities and the installation of new equipment and facilities in small structures; and

2. Accept the required findings and approve design review for the proposed new public restroom facility at the public parking lot located between Oak Street and Money Way in the CB: Central Business district

Erica Ahmann-Smithies, Public Works Director reported on the item.

Vice-Chair Ponte opened the public comment.

Maddie and Ryan Chandler addressed the Planning Commission.

Vice-Chair Ponte closed the public comment.

Commissioner Bobbi Monnette moved to approve Design Review with the recommendation of no wrap for the restroom exterior. The motion was seconded by Commissioner Autumn Anderson and on roll call carried by the following vote:

AYES: Bobbi Monnette, John Ponte, and Autumn Anderson

NOES: Daniel Hale

ABSENT: Lester Hardy

ABSTAIN: None

RECUSE: None

7. DEPARTMENT REPORTS

Aaron Hecock, Acting Planning and Building Director reported on the following:

- Cancellation of the September 17, 2019 Planning Commission meeting.

8. AGENDA FORCAST

9. ADJOURNMENT

Vice-Chair Ponte adjourned the meeting at **7:16 p.m.**

The September 3, 2019 Minutes were approved at the _____
Planning Commission meeting.

APPROVED:

ATTEST:

John Ponte, Planning Commission Vice-Chair

Aaron Hecock, Acting Planning and Building Director



PLANNING COMMISSION REPORT

Planning Commission Meeting of October 1, 2019

AGENDA SECTION: Public Hearing

FILE NUMBER: PL19-036

SUBJECT: 1515 Pine Street Demolition Permit and Design Review

PREPARED BY: Chris Gustin, Contract Planner

REVIEWED BY: Aaron Hecock, Acting Planning & Building Director

APPROVED BY: Aaron Hecock, Acting Planning & Building Director

APPLICATION FILED:08/15/19

ACCEPTED AS COMPLETE:08/19/19

LOCATION OF PROPERTY: 1515 Pine Street

APN: 009-270-028

GENERAL PLAN/ZONING: Medium Density Residential/MDR

APPLICANT: Charles Covell, Architect

PHONE: (707) 968-9280

BACKGROUND

The subject property is a residential lot of 0.372 acres (16,225 sq. ft.) improved with a one-story, four-bedroom, two-bath single family residence of approximately 2,410 sq. ft. and a single car garage of approximately 1,211 sq. ft. The residence is a modest example of a 1940-era ranch house with no architectural or historical significance. The house is located on the south side of Pine Street at its terminus. The property does not qualify for historic listing at any level and is not a historical resource under CEQA. The streetscape is established mature landscaping around single-family residences from the twentieth through twenty-first centuries.

PROJECT DESCRIPTION

The applicant, Charles Covell, Architect, submitted a request to demolish the existing four-bedroom, two-bath 2,410 sq. ft. single-story home and 1,211 sq. ft. detached accessory building and construct a new 2,305 sq. ft. two-bedroom, two-bath single story single family residence with a 648 sq. ft. single car garage. At a future date the homeowners propose to construct an accessory dwelling unit. The new structures will feature a combination of plaster and siding. The garage and future accessory dwelling unit will have corrugated metal roofs and the main residence will have asphalt shingles with solar panels.

The main residence consists of two elements connected by an entry/foyer. The bedrooms and two baths are on one side and the kitchen, living room, laundry, and powder room on the other.

In order to carry out the proposed project, the applicant has requested a Demolition Permit and Design Review Permit.

ANALYSIS

General Plan:

The General Plan Land Use Map designates the site for Medium Density Residential uses. This land use designation allows single family detached and attached homes, secondary residential units, and other compatible uses including accessory structures. The Medium Density Residential land use designation serves as the predominant residential land use designation and is intended to perpetuate the existing development patterns of St. Helena's established neighborhoods.

The following General Plan policies are applicable to the Demolition Permit and Design Review application:

HR1.6 For development or redevelopment on a site that contains any structures over 45 years old, require a records search of the California Historical Resources Information System at the Northwest Information Center (NWIC) to determine the presence of historic resources. As warranted by the results of the records search, the City shall require evaluation of structures over 45 years old to determine their historical significance. Studies shall be prepared according to the National Register Bulletin 24: Guidelines for Local Surveys: A Basis for Preservation Planning and the Secretary of the Interior's Standards and Guidelines for Archaeology and Historic Preservation."

CD3.1 Limit building envelope sizes and require adequate side and rear setbacks to preserve the character of existing residential areas and to avoid overbuilt lots. Require future development to conform to the pattern and density of the neighboring areas. In order to complement existing town character and protect against incursion into vineyard agricultural areas.

CD3.2 Ensure that new residential designs contribute positively to existing neighborhoods by complementing character and incorporating design features, such as front porches, façade articulation and stepbacks.

CD3.3 Encourage the use of landscaping and tree plantings as buffers between sidewalks and residential uses. Discourage the removal of existing trees and adopt more comprehensive tree preservation standards.

Staff Analysis: A record search was conducted by the California Historical Resources Information System, Northwest Information Center. This search concluded that there is no evidence of any cultural or archaeological resources or historic buildings on the site. In addition, the building is not on the St. Helena Historic Resources Inventory. The proposed project is consistent with and meets the criteria set forth in the applicable General Plan policies outlined above.

ZONING

Consistent with the General Plan land use designation, 1515 Pine Street is in the MDR: Medium Density Residential District. The MDR Zoning District allows for residential construction insofar as it conforms to the development standards prescribed by Municipal Code Section 17.40.060.

		Standard	Existing	Proposed
Parcel Size:		7,000 sq. ft.	16,225 sq. ft.	16,225 sq. ft.
Setbacks:				
Front:				
Garage:	20 feet	34 +/- ft.	24 ft.	
Main Res.:	20 feet	26 +/- ft.	69 +/- ft.	
A.D.U.	20 feet		20 ft.	
Sides:				
Main Res.:	10 feet	61'+/- & 2'-7"	24' & 10'	
Garage:	5 feet	30' +/- & 60' +/-	5' & 90'	
A.D.U.	5 feet		10' & 63' +/-	
Rear:				
Main Res.:	20 feet	46'-7"	20'	
Garage:	20 feet	25' – 3" +/-	24'	
A.D.U.:	5 feet		75'	
Building Height:				
Main Res.:	30 feet	UNK.	18' – 3.75"	
Garage:	15 feet	UNK.	13' – 5.75"	
A.D.U.:	25 feet		<25'	
Lot Coverage:	45%		20.4%	
Floor Area Ratio:	0.31225	0.223	0.218*	

* Section 17.40.070 Other uses, standards, and requirements, Subsection C, exempts one covered parking space of two hundred square feet in size from the Floor Area Ratio provisions. This also includes the future Accessory Dwelling Unit (A.D.U.).

The proposed single family residence complies with or exceeds all applicable RM District Development Standards.

DEMOLITION PERMIT

As set forth in the attached Project Narrative, the property owners intend to remove all structures and landscaping from the site except for the large walnut tree. Zoning Code Section 17.164.050 G, Demolition, states in part: "...no permit authorizing the demolition of any building within any zoning district shall be issued until approved by the Planning Commission in accordance with the following findings":

1. That, based on the public record and testimony presented at a public hearing, the building is determined not to be a significant architectural or historical building.
The building to be demolished has been determined to have no architectural or historical significance.
2. That the demolition does not eliminate elements that are required to maintain the essential character of the neighborhood;
The building to be demolished, a typical 1940'S era ranch house, will not eliminate any elements that are required to maintain the essential character of the neighborhood.
3. That the design review of the proposed replacement structure is approved prior to or in conjunction with the demolition of a housing structure.
The project is subject to Design Review Approval and any demolition permit approval is contingent upon the Design Review Approval of the proposed new dwelling.

DESIGN REVIEW

The purpose of design review is to, among other things, promote the qualities that bring value to the community and foster attractiveness and functional utility of the community as a place to live and work. The Planning Commission must find that the project takes reasonable account of the design criteria prescribed by Section 17.164.030 (detailed below) and exhibit a quality of design that is compatible with adjacent development, features a siting, scale, massing and architectural style that is generally consistent with the predominant development patterns, and that does not otherwise detract or negatively affect the established character of the surrounding neighborhood.

Consistency findings related to the Design Review Criteria are enumerated below.

Design Review Criteria.

1. 1. Consistency and compatibility with applicable elements of the general plan.
The proposed project would be appropriate in the context of the greater neighborhood and would be consistent with the intent of applicable General Plan policies pertaining to historic preservation (as noted, there are no historic

preservation issues), design, compatibility, and continuity of defining features of the neighborhood.

2. Compatibility of design with the immediate environment of the site;
The immediate neighborhood consists of modest, one-story and two-story homes, most dating to the mid to late twentieth century. As proposed, the project would retain the character of the existing residences. There is no component of the project that would be incompatible with the immediate environment of the site or that of the greater neighborhood.
3. Relationship of the design to the site.
The proposed project maintains an appropriate relationship to the site.
4. Determination that the design is compatible in areas considered by the board as having a unified design or historical character;
The project is consistent and compatible with the surrounding properties and neighborhood.
5. Whether the design promotes harmonious transition in scale and character in areas between different designated land uses;
The proposed work would not alter the scale or transition between different land uses.
6. Compatibility with future construction both on and off the site;
The proposed contemporary home will blend in with the existing and future construction in the immediate neighborhood.
7. Whether the architectural design of structures and their materials and colors are appropriate to the function of the project;
The proposed design and materials are of a quality and type that are appropriate for the residential nature of the project and would be consistent with the site and its surroundings.
8. Whether the planning and siting of the various functions and buildings on the site create an internal sense of order and provide a desirable environment for occupants, visitors and the general community;
The proposed siting of the new home will create an internal sense of order and provide a desirable environment for occupants, visitors, and will be consistent with the general community.
9. Whether the amount and arrangement of open space and landscaping are appropriate to the design and the function of the structures;
The landscaping proposed is consistent with the residential character of the project and sufficient open space will be provided.
10. Whether access to the property and circulation systems are safe and convenient for pedestrians, cyclists and vehicles;
No changes to access are proposed as part of the project, and sidewalks exist along the frontage of Pine Street for safe and convenient pedestrian and bicycle access. No changes are proposed to the width of the street that would impact vehicular access.
11. Whether natural features are appropriately preserved and integrated with the project;
The site is essentially flat and does not have any significant natural features.

12. Whether the materials, textures, colors and details of construction are an appropriate expression of its design concept and function and whether they are compatible with the adjacent and neighboring structure and functions;

The proposed siding, colors, and roofing materials are consistent with residential architecture and compatible with surrounding residential design employed throughout the City of St. Helena.

13. Whether the landscape design concept for the site, as shown by the relationship of plant masses, open space, scale, plant forms and foliage textures and colors create a desirable and functional environment and whether the landscape concept depicts an appropriate unity with the various buildings on the site;

The project proposes an extensive landscaping plan that would be consistent with that seen throughout St. Helena.

14. Whether sustainability and climate protection are promoted through the use of green building practices such as appropriate site/architectural design, use of green building materials, energy efficient systems and water efficient landscape plant materials.

The proposed landscaping is consistent with the applicable low-water landscaping ordinances and will be irrigated by a drip system. The project will be conditioned to comply with all current applicable Title 24 building standards for energy efficiency and conservation and would achieve required energy metrics.

WATER USE ANALYSIS

Because the proposed new residence and future Accessory Dwelling Unit will reduce the total number of bedrooms on the site from four to three, a Water Neutrality Report is not required.

CEQA

The project is exempt from the requirements of CEQA pursuant to Section 15301(L)(1) and 15303(A) which exempts demolition of an existing single family residence and the construction of a new single family residence. The proposed project is not subject to any of the exceptions to the use of a categorical exemption as outlined in CEQA Section 15300.2. The project site is not located on or near an environmentally sensitive area, is not visible from a scenic highway, is not included on a hazardous waste site, and will not impact historic resources or otherwise generate or contribute to any potentially significant impacts.

ISSUES

No issues have been identified as of the preparation of this report.

CORRESPONDENCE

Staff received one letter in support of the proposed project prior to publication which is attached for Commission review.

STAFF RECOMMENDATION

The Planning Department recommends that the Planning Commission adopt a resolution finding that:

1. The project is exempt from the requirements of CEQA pursuant to CEQA Sections 15301 (L)(1) and 15303 (A), and
2. Accept the required findings and approve the requested Demolition Permit and Design Review for a new single family residence at 1515 Pine Street.

ATTACHMENTS

[1515 Pine Street PC Resolution](#)

[1515 Pine Project Plans](#)

[Written Statement](#)

[cmnt Ivanoff](#)

[Joan Westgate Neighbor Letter](#)

[Laurie Lively Neighbor Letter](#)

[Garth Salisbury Neighbor Letter](#)

[Darcy and Les Dunlap Neighbor Letter](#)

CITY OF ST. HELENA PLANNING COMMISSION

RESOLUTION NO.

**RESOLUTION OF THE PLANNING COMMISSION OF THE CITY OF ST. HELENA
GRANTING APPROVAL OF A DEMOLITION PERMIT AND DESIGN REVIEW
FOR THE RISHER RESIDENCE LOCATED AT 1515 PINE STREET**

PROPERTY OWNERS: David and Jennifer Risher **APN:** 009-270-028

Recitals

1. On August 15, 2019, Charles Covell, on behalf of David and Jennifer Risher, submitted an application for Design Review and a Demolition Permit to demolish two existing one-story buildings, a 1,211 accessory building and a 2,410 square foot single family residence and construct a new 648 sq. ft. garage and a new 2,305 sq. ft. single story single family residence at 1515 Pine Street in the Medium Density Zoning District;
2. A public notice was published in the Napa Valley Register and mailed to residents and occupants within 300 feet of the project site in compliance with state and local law;
3. The Planning Commission of the City of St. Helena, State of California, considered the project, staff report, and all testimony, written and spoken, at a duly noticed public hearing on October 1, 2019, and
4. Now, therefore let it be found that, the Planning Commission approves the Demolition Permit and Design Review and authorizes the modifications contained in said plans based on the findings below and subject to the conditions of approval enumerated herein.

Resolution

A. CEQA

The project is exempt from the requirements of CEQA pursuant to Section 15301(L)(1) and 15303(A) which exempts demolition of an existing single family residence and the construction of a new single family residence. The proposed project is not subject to any of the exceptions to the use of a categorical exemption as outlined in CEQA Section 15300.2. The project site is not located on or near an environmentally sensitive area, is not visible from a scenic highway, is not included on a hazardous waste site, and will not impact historic resources or otherwise generate or contribute to any potentially significant impacts.

B. DEMOLITION PERMIT

Zoning Code Section 17.164.050 "Applicability" (of Design Review) specifies that "...no permit authorizing the demolition of any building within any zoning district shall be issued until approved by the Planning Commission in accordance with the following findings:

*Design Review and Demolition Permit
1515 Pine Street
October 1, 2019*

1. That, based on the public record and testimony presented at a public hearing, the building is determined not to be a significant architectural or historical building.
2. That the demolition of the existing 1940's era ranch-style single family residence does not eliminate elements that are required to maintain the essential character of the neighborhood;
3. That design review of the proposed replacement structure is approved prior to approval of the demolition of a housing structure.

C.DESIGN REVIEW

The Planning Commission has considered the Design Review design criteria identified in Municipal Code Section 17.164.030 to support the motion to approve the Design Review given that the project has been found to demonstrate:

1. *The proposed project would be appropriate in the context of the greater neighborhood and would be consistent with the intent of applicable General Plan policies pertaining to historic preservation (as noted, there are no historic preservation issues), design, compatibility, and continuity of defining features of the neighborhood.*
2. *The immediate neighborhood consists of modest, one-story and two-story homes, most dating to the mid to late twentieth century. As proposed, the project would retain the character of the existing residences. There is no component of the project that would be incompatible with the immediate environment of the site or that of the greater neighborhood.*
3. *The proposed project maintains an appropriate relationship to the site.*
4. *The project is consistent and compatible with the surrounding properties and neighborhood.*
5. *The proposed work would not alter the scale or transition between different land uses.*
6. *The proposed home will blend in with the existing and future construction in the immediate neighborhood.*
7. *The proposed design and materials are of a quality and type that are appropriate for the residential nature of the project and would be consistent with the site and its surroundings.*
8. *The proposed siting of the new home will create an internal sense of order and provide a desirable environment for occupants, visitors, and will be consistent with the general community.*
9. *The landscaping proposed is consistent with the residential character of the project and sufficient open space will be provided.*

*Design Review and Demolition Permit
1515 Pine Street
October 1, 2019*

10. *No changes to access are proposed as part of the project, and sidewalks exist along the frontage of Stockton Street for safe and convenient pedestrian and bicycle access. No changes are proposed to the width of the street that would impact vehicular access.*
11. *The site is essentially flat and does not have any significant natural features.*
12. *The proposed siding, colors, and roofing materials are consistent with residential architecture and compatible with surrounding residential design employed throughout the City of St. Helena.*
13. *The project proposes an extensive landscaping plan that would be consistent with that seen throughout St. Helena.*
14. *The proposed landscaping is consistent with the applicable low-water landscaping ordinances and will be irrigated by a drip system. The project will be conditioned to comply with all current applicable Title 24 building standards for energy efficiency and conservation and would achieve required energy metrics.*

Conditions of Approval

1. Permit shall be in conformance with all City ordinances, rules, regulations and policies in effect at the time of issuance of a building permit.
2. The Demolition Permit and Design Review approval shall be vested within one (1) year from the date of the decision. A building permit for the project allowed under this approval shall have been obtained within one (1) year from the effective date of the Demolition permit and Design Review decision or these approvals shall expire; provided however that the approved Demolition Permit and Design Review may be extended for up to two (2) one-year periods pursuant to the St. Helena Municipal Code, Section 17.08.030, Extension of Permits and Approvals.
3. This permit is valid for this design only. New permits must be applied for any change in use. These permits will expire if the use is discontinued pursuant to then existing ordinances and regulations.
4. The Demolition Permit and Design Review shall not become effective until fourteen (14) calendar days after approval, providing that the action is not appealed by the City Council or any other interested party within that 14 day period.
5. Any request for an extension of the Demolition Permit or Design Review must be justified in writing and received by the Planning Department at least thirty (30) days prior to expiration.
6. All required fees, including planning fees, development impact fees, building fees, retrofit fees, and St. Helena Unified School District fees shall be paid prior to issuance of building permit.

*Design Review and Demolition Permit
1515 Pine Street
October 1, 2019*

7. Pursuant to City Council Resolution 2003-65, the owner and applicant are informed of the following:

In recognition of the need for additional affordable housing, and to mitigate the effects of this development on the supply and demand of affordable housing, the permittee shall be subject to a Housing Impact Fee, an inclusionary requirement, an in-lieu fee, and/or similar fair and appropriate mechanisms, to provide funds for or to develop additional affordable housing.

8. Compliance with all permit conditions shall be clearly identified on all plans submitted for building permit approval, shall occur in accordance with specific regulations but in all cases no later than prior to occupancy or initiation of use unless another time is set by law or by this approval. Occupancy or final inspection of a project may be withheld if all conditions, including payment of fees for services rendered by the City, are not met.

9. The applicant will defend and indemnify and hold the City, its agents, officers, and employees harmless of any claim, action or proceedings to attack, set aside, void or annul an approval so long as the City promptly notifies the applicant of any such claim, action, or proceedings and the City cooperates fully in the defense of the action or proceedings.

10. Provided they are in general compliance with the approved Design Review, minor modifications found to be in substantial conformance with the approved design may be approved by the Planning Director.

11. This Design Review shall run with the land and shall be binding upon all parties having any right, title or interest in the real property or any part thereof, their heirs, successors and assigns, and shall inure to their benefit and benefit of the City of St. Helena.

12. The primary purpose of this review is for compliance with the General Plan and Zoning Ordinance. The owner/applicant is responsible for meeting with the Building Official / Fire Inspector to review compliance with Building and Fire Codes, including fire protection systems and the accessibility standards of Title 24.

13. Construction documents shall be in compliance with approved plans and exhibits. All conditions of approval shall be clearly identified and included on all plans submitted for building permit review and issuance.

14. Where the MR District adjoins agricultural districts, there exists a right-to-farm the adjoining property. There is a good faith expectation that no complaints will occur regarding legal, normal agricultural activities on the adjacent land. Such activities may include day or night disbursement of chemicals, and creation of dust, noise, or fumes.

Public Works Department Conditions of Approval

15. Approval of this project shall be subject to the requirements of, and all improvements shall be designed and constructed in accordance with, the most current version at the time of improvement plan submittal, Caltrans Standards and Specifications, the City of

Design Review and Demolition Permit
1515 Pine Street
October 1, 2019

St. Helena Municipal Code, the St. Helena Water and Sewer Standards, the St. Helena Street, Storm Drain and Sidewalk Standards, and all current federal, state and county codes governing such improvements.

16. For any improvements outside the existing building envelope, a grading and drainage plan showing topographic data, all easements, infrastructure onsite and directly adjoining, and an erosion control plan shall be submitted for review and approval by the City Engineer prior to the issuance of a building permit. If the project entails more than 50 cubic yards of soil disturbance, 10,000 square feet of disturbance area, a cut or fill of 3 feet or more, or alteration of any drainage pattern, a grading permit shall be required.

17. Drainage needs to be routed to prevent inundation of neighboring properties. Grading and/or site improvement plans shall show how 2-year and 10-year storm flows shall be infiltrated on site and/or diverted at the property lines to prevent inundation of neighboring properties.

18. Erosion and sediment control plans shall conform to the latest State and City codes at a minimum.

19. Provide details of any and all proposed fencing, gates, and/or walls on all plans submitted for building permit review.

20. The applicant shall install an approved backflow device behind the existing water meter prior to Certificate of Occupancy. If a current approved backflow device exists, then please provide current test certifications. Any new and modified existing water laterals, meters and backflow prevention devices shall be required and constructed in accordance with the current requirements of the City of St. Helena's Water Standards and the California Department of Health Standards. Existing meter boxes located within a driveway shall be retrofitted with a traffic-rated box. New laterals shall be located perpendicular to the water main and outside any driveway/drive aisle.

21. Remodels or new construction which require fire sprinklers shall install an appropriately-sized water service with appropriate backflow and meter devices prior to Certificate of Occupancy. Fire system calculations shall be submitted with the Grading and Drainage Plan to verify fire service lateral and meter sizing. Deferred submittals are not accepted.

22. The applicant shall incorporate water conservation practices into the proposed project. Any and all non-conforming appliances and plumbing fixtures shall be removed from the premises. The water conservation requirements shall be replicated in-full on the architectural plans.

23. If the project includes 500 square feet or more of new landscaping and/or 2,500 square feet or more of rehabilitated landscape, the proposed landscaping shall comply with the State's Model Water Efficient Landscape Ordinance (MWELO).

24. Prior to Certificate of Occupancy the applicant shall conform to the requirements of City of St. Helena Standard Drawings, Water and Sewer Standards Section 6-2.10

*Design Review and Demolition Permit
1515 Pine Street
October 1, 2019*

which includes assessing the adequacy of the lateral, replacing if necessary and installing any needed cleanouts.

25.All driveway approaches shall be per current City and ADA standards. Where none exists, or where deteriorating or non-standard driveway approaches exist, they shall be installed or replaced at the direction of the Public Works Department prior to Certificate of Occupancy.

26.All driveway approaches shall be per current City and ADA Standards. Where none exists, or where deteriorating or non-standard driveway approaches exist, they shall be installed or replaced at the direction of the Public Works Department prior to Certificate of Occupancy.

27.Any missing or broken curb and gutter along the project frontage shall be constructed and/or replaced prior to Certificate of Occupancy, extent to be determined by the Public Works Department.

28.Prior to Certificate of Occupancy the applicant shall conform to the requirements of City of St. Helena Standard Drawings, Water and Sewer Standards Section 7-1.12 and applicable Health Standards, which includes water laterals being a minimum of five (5) feet from sewer laterals.

29.Existing streets being cut by new utility services will require edge grinding and an A.C. overlay per City standards, extent to be determined by the Public Works Department.

30.An encroachment permit shall be required for any work performed in the public right of way.

31. The applicant shall repair all public improvements that are damaged by the construction process in accordance with the City Water/Sewer/Street/Storm Drain/Sidewalk Standards prior to Certificate of Occupancy.

32. The existing home has four (4) bedrooms. A water neutrality analysis shall only be required if the number of independent living areas onsite exceeds four (4).

Fire Department Conditions of Approval

33.Plans submitted for building permit shall exhibit compliance with the current St. Helena Fire Code, as adopted and codified in St. Helena Municipal Code Chapter 15.36.

34.Installation of approved interior fire sprinkler system is required, unless waived by the Fire Chief.

35.One hour minimum fire resistant construction on all exterior walls within 10' of property boundary is required. Fire resistant construction of interior walls shall be determined by type of occupancy.

*Design Review and Demolition Permit
1515 Pine Street
October 1, 2019*

36. Any gates installed to control vehicular access to a property are required to be setback 30-feet from the property line and/or edge of pavement, whichever is greater. No vehicle gates may be installed without Fire Department and Public Works Department review and explicit approval.

Building Department Conditions of Approval

37. A building permit is required for all onsite demolition, construction and/or change of occupancy.

38. The applicant will be required to comply with the codes adopted at the time the applicant applies for a building permit. At this time the City of St. Helena utilizes the 2016 Title 24 codes.

39. When submitting plans for a building permit, the plans shall include all documentation listed on the building permit application checklist.

40. The applicant shall provide a construction waste management plan with the building permit application.

41. The plans for construction shall include a checklist for compliance with the California Green Buildings Standards Code, mandatory measures. Provide a reference on the checklist indicating where the mandatory measures can be found on the plans.

42. When submitting plans, the title page shall include all information referenced on the building permit application checklist Title Page requirements.

43. Building Permit application materials and plans shall include any documentation pertaining to special loads applicable to the design and the specified section of the code that addresses the condition; special inspections for any systems or components requiring special inspection; requirements for seismic resistance; and a complete list of deferred submittals at time of application. Any deferral of the required submittal items shall have prior approval of the Building Official however deferral of fire sprinkler design is not allowed.

44. Properties which are on septic systems and proposing substantial renovations may require approval from the Napa County Environmental Health Department. Applicants are encouraged to engage with the County early in the building permit review process to reduce the potential for delay.

45. Building Permit application materials and plans shall include any documentation pertaining to special loads applicable to the design and the specified section of the code that addresses the condition; special inspections for any systems or components requiring special inspection; requirements for seismic resistance; and a complete list of deferred submittals at time of application. Any deferral of the required submittal items shall have prior approval of the Building Official however deferral of fire sprinkler design is not allowed.

I HEREBY CERTIFY that the foregoing demolition permit and design review application was duly and regularly approved by the Planning Commission of the City of St. Helena at a regular meeting of said Planning Commission held on October 1, 2019 by the following roll call vote:

AYES:

NOES:

ABSENT:

ABSTAIN:

APPROVED:

ATTEST:

Lester Hardy
Chair, Planning Commission

Aaron Hecock, AICP
Interim Planning Director

<u>ALLOWABLE F.A.R.</u>	<u>ALLOWABLE LOT COVERAGE</u>
LOT: 16,225 SF FAR: .248 [PER 17.40.070(A)(1) TABLE AND (2)] 16,225 X .248 = 4,023.8 SF ADU + 400 SF (17.40.070 B) 4423.8 SF ALLOWED	LOT: 16,225 SF ALLOWED: 45% PER 17.40.060 A2 16,225 X .45 = 7,301.25 SF ALLOWED
4423.8/16,225 = <u>.273</u>	

EXISTING		BUILDINGS:	3,621 SF
MAIN RESIDENCE:	2,410 SF	COVERED PORCH:	130 SF
ACCESSORY STRUCTURE:	<u>1,211 SF</u>	TOTAL:	3,751 SF
TOTAL	3,621 SF > 4,423.8 SF ALLOWED	3,751 SF / 16,225 SF = 23% < 45% ALLOWED	
F.A.R. = 223			
(3,621 SF / 16,225 SF)			
(223 < 248; .025 UNDER)			

DEMO (E) MAIN RESIDENCE:	(-3,621 SF)	BUILDINGS:	3,735 SF
		(N) COVERED PERGOLA:	500 SF
PROPOSED:		TOTAL:	4,235 SF
MAIN RESIDENCE:	2,305 SF		
ADJ:	782 SF		
GARAGE:	648 SF		
	<u>3,735 SF</u>		
	-3,000 SF (EXEMPT - 17,40,070 C.1)		
TOTAL:	3,535 SF < 4,232.8 SF ALLOWED		

F.A.R. = 218
 (3,535 SF / 16,225 SF)
 (.218 < .248; .03 UNDER)

Site plan of the property at 2410 SF, showing the main residence and accessory structure. The plan includes the following details:

- Property Dimensions:** The property is bounded by Pine Street to the north, with a width of 10'-0" and a depth of 10'-0".
- Main Residence:** A 2,410 SF residence with 4 bedrooms and 2 bathrooms. The layout includes:
 - Rooms:** Living, Kitchen, Dining, Family, Bath 1, Bath 2, and a central hallway.
 - Bedrooms:** Four bedrooms are located along the right side of the main residence, numbered 1 through 4 from top to bottom.
 - Access:** A central entrance and a side entrance leading to the back porch.
- Accessory Structure:** A 1,211 SF structure located to the right of the main residence, containing a Garage and Storage area.
- Porch:** A Covered Porch measuring 130 SF, located at the rear of the main residence.
- Yards:** The property features a Frontyard to the north and a Backyard to the south.
- Property Lines:** Dashed lines indicate the approximate property boundaries.

(E) AREA REMOVED
3,621 SF

PINE STREET

PROPERTY LINE

FRONTYARD

KITCHENETTE BATH 1

LIVING 1

(N) ADU (UNDER FUTURE SEPARATE PERMIT)
782 SF

ROOF COVER

GARAGE STORAGE

(N) GARAGE/STORAGE
648 SF

(N) COVERED PERGOLA
500 SF

(N) MAIN RESIDENCE
2,305 SF

BATH 1

BATH 2

LIVING KITCHEN

POWDER ROOM

BACKYARD

PROPOSED FLOOR AREA DIAGRAM

GRAPHIC SCALE

$\frac{1}{32}'' = 1'-0''$

GRAPHIC SCALE

0 32 64 96 128

1/32" = 1'-0"

PROJECT SITE
1515 PINE STREET
APN: 009-270-028

The map displays a street grid with several streets labeled: STOCKTON STREET, ADAMS STREET, MAIN STREET, and PINE STREET. Various lots are identified by their addresses and APNs, such as 009-270-043, 009-270-004, 009-270-007, 009-270-008, 009-270-009, 009-270-010, 009-270-011, 009-270-012, 009-270-013, 009-270-014, 009-270-016, 009-270-017, 009-270-018, 009-270-099, 009-270-100.

A large area is labeled "AREA OF MINIMAL FLOOD HAZARD".

&	AND	D.	DRYER	G.	GAS OUTLET	MACH.	MACHINE	R.	RISER	T.	TOP OR TREAD
@	ANGLE	DBL.	DOUBLE	GA	GASUTURE	MACH.	MAINTAIN	R.A.	RETURN AIR	T.B.	TOWEL BAR
⊕	AT CENTERLINE	D.F.	DOUGLAS FIR OR	GALV.	GALVANIZE	AT MAT.	MATERIAL	RAD.	RADIUS	T.C.	TOP OF CURB
	DIAMETER OR ROUND	D.F.	DOUGLAS FIR OR	G.D.	GARBAGE DISPOSAL	MAX.	MAXIMUM	REC.	RECESSED	TEL	TELEPHONE
#	NUMBER	DIA.	DIAMETER	GEN.	GENERAL	M.B.	MACHINE BOLT	REF.	REFERENCE	TEMP.	TEMPERATURE
A.	AMP OR AMPS	D.M.	DIMENSION	GL.	GLASS	M.C.A.	MINIMUM CIRCUIT AMPS	REFR.	REFRIGERATOR	TERR.	TERRAZZO
A.C.	AC	D.D.	DOWN	G.D.	GRADE	M.O.	MEDIUM DENSITY	REG.	REGISTER	TH.C.	THICK
ACOUS.	ACOUSTICAL	D.W.	DOMESTIC WASTE OR	G.W.	GLASS WASHER	M.E.M.	MEMBRANE	REIN.	REINFORCED	T.H.E.	TO MATCH EXISTING
ADJ.	ADJUSTABLE	D.W.	DUMPWATER OR	G.W.B.L.	GYP.	M.F.R.	MANUFACTURER	REV.	REVISION / REVISED /	T.O.W.	TOP OF WALL
ADJAC.	ADJACENT	D.W.G.	DRAWING	H.B.	HOSE BIBB	M.I.N.	MINIMUM	RM.	ROOM	T.P.H.	TOILET PAPER HOLDER
A.F.F.	ABOVE FINISH FLOOR	D.W.R.	DRAWER	H.C.	HOLLOW CONE OR	MISC.	MISCELLANEOUS	RM.	REMOVABLE	TRANSF.	TRANSFORMER
AGGR.	AGGREGATE	E.A.	EACH	H.D.	HANDICAP	MUL.	MULLION	R.O.	ROUGH OPENING	TYP.	TYPICAL
ALT.	ALTERNATE	E.I.	ENCLOSURE	H.D.	HIGH DENSITY OVERLAY	N.	NEW	R.W.	REWORK	T.V.	TELEVISION
ALUM.	ALUMINUM	E.F.S.	EXTERIOR INSULATION & FINISH SYSTEM	H.D.	HIGH DENSITY OVERLAY	N.	NEW	R.W.L.	RAIN WATER LEADER	T-24	CA ENERGY COMPLIANCE CODE
ANOD.	ANODIZED	E.J.	EXPANSION JOINT	HDR.	HEADER	N.C.	NORMALLY CLOSED	S.	SELF-ADHERING	U.C.	UNDER COUNTER
APPROX.	APPROXIMATE	E.L.	ELECTRICAL	HDW.	HARDWARE	N.C.	NORMALLY CLOSED	S.A.F.	SELF-ADHERING	U.F.	UNDER FLOOR
ARCH.	ARCHITECTURAL	E.M.	EMERGENCY	H.H.	HOLLOW METAL	N.O.	NORMALLY OPEN	S.	SOLID CORE	U.N.O.	UNLESS OTHERWISE NOTED
ASPH.	ASPHALT	E.N.C.L.	ENCLOSURE	H.M.	HORSE POWER	N.T.S.	NOT TO SCALE	S.C.	SEE CIVIL DRAWINGS	U.N.O.	
		E.P.B.	ELECTRICAL PANEL	H.H.	HOUR OR	N.R.C.A.	NATIONAL ROOFING CONTRACTORS	S.D.	STORM DRAIN OR		
BD.	BOARD	E.Q.	EQUAL EQUIPMENT	HR.	HOUR OR	N.R.C.A.	NATIONAL ROOFING CONTRACTORS	S.D.	STORM DRAIN OR		
BITUM.	BITUMINOUS	E.Q.	EQUAL EQUIPMENT	HR.	HOUR OR	N.R.C.A.	NATIONAL ROOFING CONTRACTORS	S.D.	STORM DRAIN OR		
BLDG.	BUILDING	E.Q.	EQUAL EQUIPMENT	HR.	HOUR OR	N.R.C.A.	NATIONAL ROOFING CONTRACTORS	S.D.	STORM DRAIN OR		
BLK.	BLOCKING	E.Q.	EQUAL EQUIPMENT	HR.	HOUR OR	N.R.C.A.	NATIONAL ROOFING CONTRACTORS	S.D.	STORM DRAIN OR		
BLKG.	BLOCKING	E.Q.	EQUAL EQUIPMENT	HR.	HOUR OR	N.R.C.A.	NATIONAL ROOFING CONTRACTORS	S.D.	STORM DRAIN OR		
BM.	BEAM	E.Q.	EQUAL EQUIPMENT	HR.	HOUR OR	N.R.C.A.	NATIONAL ROOFING CONTRACTORS	S.D.	STORM DRAIN OR		
B.O.	BOTTOM OF	E.Q.	EQUAL EQUIPMENT	HR.	HOUR OR	N.R.C.A.	NATIONAL ROOFING CONTRACTORS	S.D.	STORM DRAIN OR		
B.P.	BOTTOM	E.Q.	EQUAL EQUIPMENT	HR.	HOUR OR	N.R.C.A.	NATIONAL ROOFING CONTRACTORS	S.D.	STORM DRAIN OR		
B.T.	BUILDING PAPER	E.Q.	EQUAL EQUIPMENT	HR.	HOUR OR	N.R.C.A.	NATIONAL ROOFING CONTRACTORS	S.D.	STORM DRAIN OR		
BRZ.	BRIQUE	E.Q.	EQUAL EQUIPMENT	HR.	HOUR OR	N.R.C.A.	NATIONAL ROOFING CONTRACTORS	S.D.	STORM DRAIN OR		
BTWN.	BETWEEN	E.Q.	EQUAL EQUIPMENT	HR.	HOUR OR	N.R.C.A.	NATIONAL ROOFING CONTRACTORS	S.D.	STORM DRAIN OR		
		E.Q.	EQUAL EQUIPMENT	HR.	HOUR OR	N.R.C.A.	NATIONAL ROOFING CONTRACTORS	S.D.	STORM DRAIN OR		
C.	CONDUIT	F.A.	FIRE ALARM	I.	INCH	O.	OVER	S.E.D.	SEE ELECTRICAL	V.	VOLTS
C.B.	CIRCUIT BREAKER	F.A.U.	FORCED AIR UNIT	IN.	INSULATION	O.D.	OUTSIDE DIAMETER	S.F.	SEE FIRE DRAWINGS	V.D.F.	VERTICAL GRAIN DOUGLAS FIR
C.B.C.	CALIFORNIA BLDG CODE	F.B.	FLAT BAR	INT.	INTERIOR	O.D.	OUTSIDE DIAMETER	S.H.	SHOWER HEAD	V.F.	VERTICAL IN FIELD
CEM.	CEMENT	F.D.	FLOOR DRAIN	INT.	INTERMEDIATE	O.H.	OVERHANG	S.H.	SHOWER HEAD	VOL.	VOLUME
CEM.	CERAMIC	F.D.	FLOOR DRAIN	INT.	INTERMEDIATE	O.H.	OVERHANG	S.H.	SHOWER HEAD	VOL.	VOLUME
C.J.	CONTROL JOINT	F.E.C.	FIRE EXTINGUISHER	JAN.	JANITOR	(P)	PROPOSED	SHR.	SHEET	W.	WEST
C.K.T.	CIRCUIT	F.F.	FLOOR FINISH	JST.	JOIST	PERM.	PERIMETER	SHG.	SHEATHING	W.	WITH
CLG.	CALLING	F.F.	FLOOR FINISH	JST.	JOIST	PERM.	PERIMETER	SHG.	SHEATHING	W.	WITH
CLR.	CLEAR	F.H.W.S.	FLOOR FINISH	JST.	JOIST	PERM.	PERIMETER	SHG.	SHEATHING	W.	WITH
C.M.U.	CONCRETE MASONRY UNIT	F.H.W.S.	FLOOR FINISH	JST.	JOIST	PERM.	PERIMETER	SHG.	SHEATHING	W.	WITH
C.NTR.	COUNTER	F.L.A.	FLOOR LAMINATE	JST.	JOIST	PERM.	PERIMETER	SHG.	SHEATHING	W.	WITH
C.O.	CLEAN-OUT OR	F.L.A.	FLOOR LAMINATE	JST.	JOIST	PERM.	PERIMETER	SHG.	SHEATHING	W.	WITH
		F.L.A.	FLOOR LAMINATE	JST.	JOIST	PERM.	PERIMETER	SHG.	SHEATHING	W.	WITH
		F.L.A.	FLOOR LAMINATE	JST.	JOIST	PERM.	PERIMETER	SHG.	SHEATHING	W.	WITH

OWNERS:
DAVID AND JENNIFER RISHER
1515 PINE ST.
ST HELENA CA 94574
TEL: 707.225.1992
EMAIL: jenn@risher.net

ARCHITECT:
CHARLES COVELL ARCHITECTS
1407 MAIN ST. SUITE 102
ST HELENA CA 94574
CONTACT: MICHELLE COVELL
TEL: 707.983.9280
EMAIL: michelle@covell-architect.com

SURVEYOR:
TERRA FIRMA SURVEYS INC.
P.O. BOX 533
ST HELENA, CA 94574
CONTACT: GREG ZELAZNY, PLS 8772
TEL: 707.963.7565
EMAIL: gzelazny@terrafirmasurveys.com

GEOTECHNICAL ENGINEERING:
MILLER PACIFIC ENGINEERING GROUP
135 CARMICHAEL ORODADO SUITE 3
NAPA, CA 94558
CONTACT: MIKE MORISOLI
TEL: 707.265.7936
EMAIL: MMorisoli@milllerpac.com

LANDSCAPE ARCHITECT
ROCHE + ROCHE
1055-G BROADWAY
SONOMA, CA 95476
CONTACT: DAVID ROCHE
TEL: 707.933.8302
EMAIL: DAVE@ROCHEANDROCHE.COM

CIVIL ENGINEER
MADRONE ENGINEERING
1485 MAIN ST. SUITE 302
ST. HELENA, CA
CONTACT: JOEL DICKERSON
TEL: 707.302.6280
EMAIL: JOEL@MADRONEENGINEERING

PROJECT NAME: NEW MAIN RESIDENCE & GARAGE

PROJECT DESCRIPTION:

THE PROPOSED PROJECT INCLUDES DEMOLISHING THE EXISTING MAIN RESIDENCE AND GARAGE/STORAGE BUILDINGS ON SITE AND REPLACING THEM WITH A MAIN RESIDENCE (2 BEDROOMS & 2 1/2 BATHROOMS), AN ADU (1 BEDROOM, 1 BATHROOM, UNDER FUTURE SEPARATE PERMIT, NOT SUBJECT TO PLANNING REVIEW), AND A GARAGE/STORAGE BUILDING. WE ARE REDUCING THE NUMBER OF BEDROOMS FROM 4 TO 3 TOTAL ON SITE, THEREFORE IT DOES NOT TRIGGER A WATER NEUTRALITY REPORT. THE EXISTING RESIDENCE IS NOT HISTORIC.

PROJECT ADDRESS: 1515 PINE STREET
ST HELENA, CA 94574

APN: 009-270-028-000

APPLICABLE CODES:

	2016 CA RES. CODE (C.R.C.)
	2016 CA BUILDING CODE
	2016 CA MECHANICAL CODE
	2016 CA PLUMBING CODE
	2016 ELECTRICAL CODE
	2016 ENERGY CODE
	2016 CA GREEN BLDG STANDARDS

ZONING: MR - MEDIUM DENSITY RESIDENTIAL

OCCUPANCY GROUP: R-3

FIRE HAZARD ZONE: MINIMAL FIRE HAZARD ZONE

SPRINKLERED: EXISTING NON-SPRINKLERED)
(NEW CONSTRUCTION TO BE SPRINKLERED)

FLOOD ZONE: NOT IN FEMA FLOOD ZONE

CONSTRUCTION TYPE: V-B

NUMBER OF STORIES: 1

LOT AREA: 0.37 ACRES (16,225 SF)

YEAR BUILT: 1940

BUILDING AREAS:

EXISTING RESIDENCE:	2410 SF (CONDITIONED) (4 BEDROOM, 2.5 BATH)
EXISTING GARAGE/STOR:	1211 SF (UNCONDITIONED)
PROPOSED MAIN RES:	2305 SF (CONDITIONED) (2 BEDROOM, 2 BATH)
ADU:	782 SF (CONDITIONED) (1 BEDROOM, 1 BATH)
PROPOSED GARAGE:	648 SF (UNCONDITIONED)

HEIGHT ABOVE GRADE PLANE:

(E) RESIDENCE:	14'-0" APPROX
(P) RESIDENCE:	16'-4" APPROX
(P) GARAGE/STORAGE:	14'-5" APPROX

MAX. HEIGHT OF PRINCIPAL BLDG: 25 FT (PER SETBACKS BELOW)

MAX. HEIGHT OF ACCESSORY BLDG: 15 FT

FOR STRUCTURES WITH A MAXIMUM HEIGHT OF:	25 FT
FRONT SETBACK:	20 FT
SIDE SETBACK:	20 FT
SIDE YARD:	10 FT
REAR YARD:	20 FT
ACCESSORY STRUCTURE SETBACK:	5 FT

<u>ARCHITECTURAL</u>	
A0.00	COVER SHEET
A0.02	(E) CONTEXT AND SITE PHOTOS
A0.03	(E) MAIN RES EXTERIOR ELEVATION (PHOTOGRAPHS)
A0.04	3D VIEWS
A1.00	(E) AND (P) SITE PLANS
<u>LANDSCAPE</u>	
L0.1	EXISTING VEGETATION MAP
L1.1	LANDSCAPE PLAN
L4.1	FENCE/WALL DETAILS
<u>CIVIL</u>	
DR1.0	COVER SHEET
DR2.0	HARDSCAPE AND GRADING
DR3.0	UTILITY SHEET
<u>ARCHITECTURAL</u>	
A2.00	PROPOSED FLOOR PLAN
A2.01	PROPOSED ROOF PLAN
A3.00	EXTERIOR ELEVATIONS
A3.01	EXTERIOR ELEVATIONS
A3.02	EXTERIOR ELEVATIONS
A3.03	EXTERIOR ELEVATIONS
A6.00	SECTIONS

A2.00	PROPOSED FLOOR PLAN
A2.01	PROPOSED ROOF PLAN
A3.00	EXTERIOR ELEVATIONS
A3.01	EXTERIOR ELEVATIONS
A3.02	EXTERIOR ELEVATIONS
A3.03	EXTERIOR ELEVATIONS
A6.00	SECTIONS

This document, and the ideas and designs incorporated herein, is an instrument of professional service to the client of Charles Covell. It is the property of Charles Covell. Use or copying in whole or in part without written consent by Charles Covell is prohibited by law. Charles Covell disclaims responsibility for the documents if used whole or in part at any other location.

Copyright © 2019 by CHARLES COVELL

CHARLES COVELL
architect

NEW RESIDENCE AND GARAGE

1515 PINE STREET
ST HELENA CA 94574

Date	8.15.19
Drawn By	MLC
Checked by	CVC
Project No.	1807

Rev. No.	Date
----------	------

PLNG SUBMITTAL	8.15.19

Sheet Title

COVERSHEET

COVERSHEET

SCALE: As indicated

Sheet No.

A0.00



1. CONTEXT PHOTO - NEIGHBOR PROPERTY TO THE NORTH
1467 KEARNEY ST.



2. FRONT ELEVATION - EXISTING RESIDENCE ON PROJECT SITE
1515 PINE ST.



3. CONTEXT PHOTO - NEIGHBOR PROPERTY TO THE SOUTH
1533 PINE ST.



4. CONTEXT PHOTO - NEIGHBOR PROPERTY TO THE SOUTH-EAST
1520 PINE ST.




5. CONTEXT PHOTO - NEIGHBOR PROPERTY TO THE SOUTH
1510 PINE ST.



6. EXISTING RESIDENCE ON SITE PROPERTY SOUTH WEST VIEW
1515 PINE ST.



7. EXISTING GARAGE ON SITE PROPERTY NORTH WEST VIEW
1515 PINE ST.

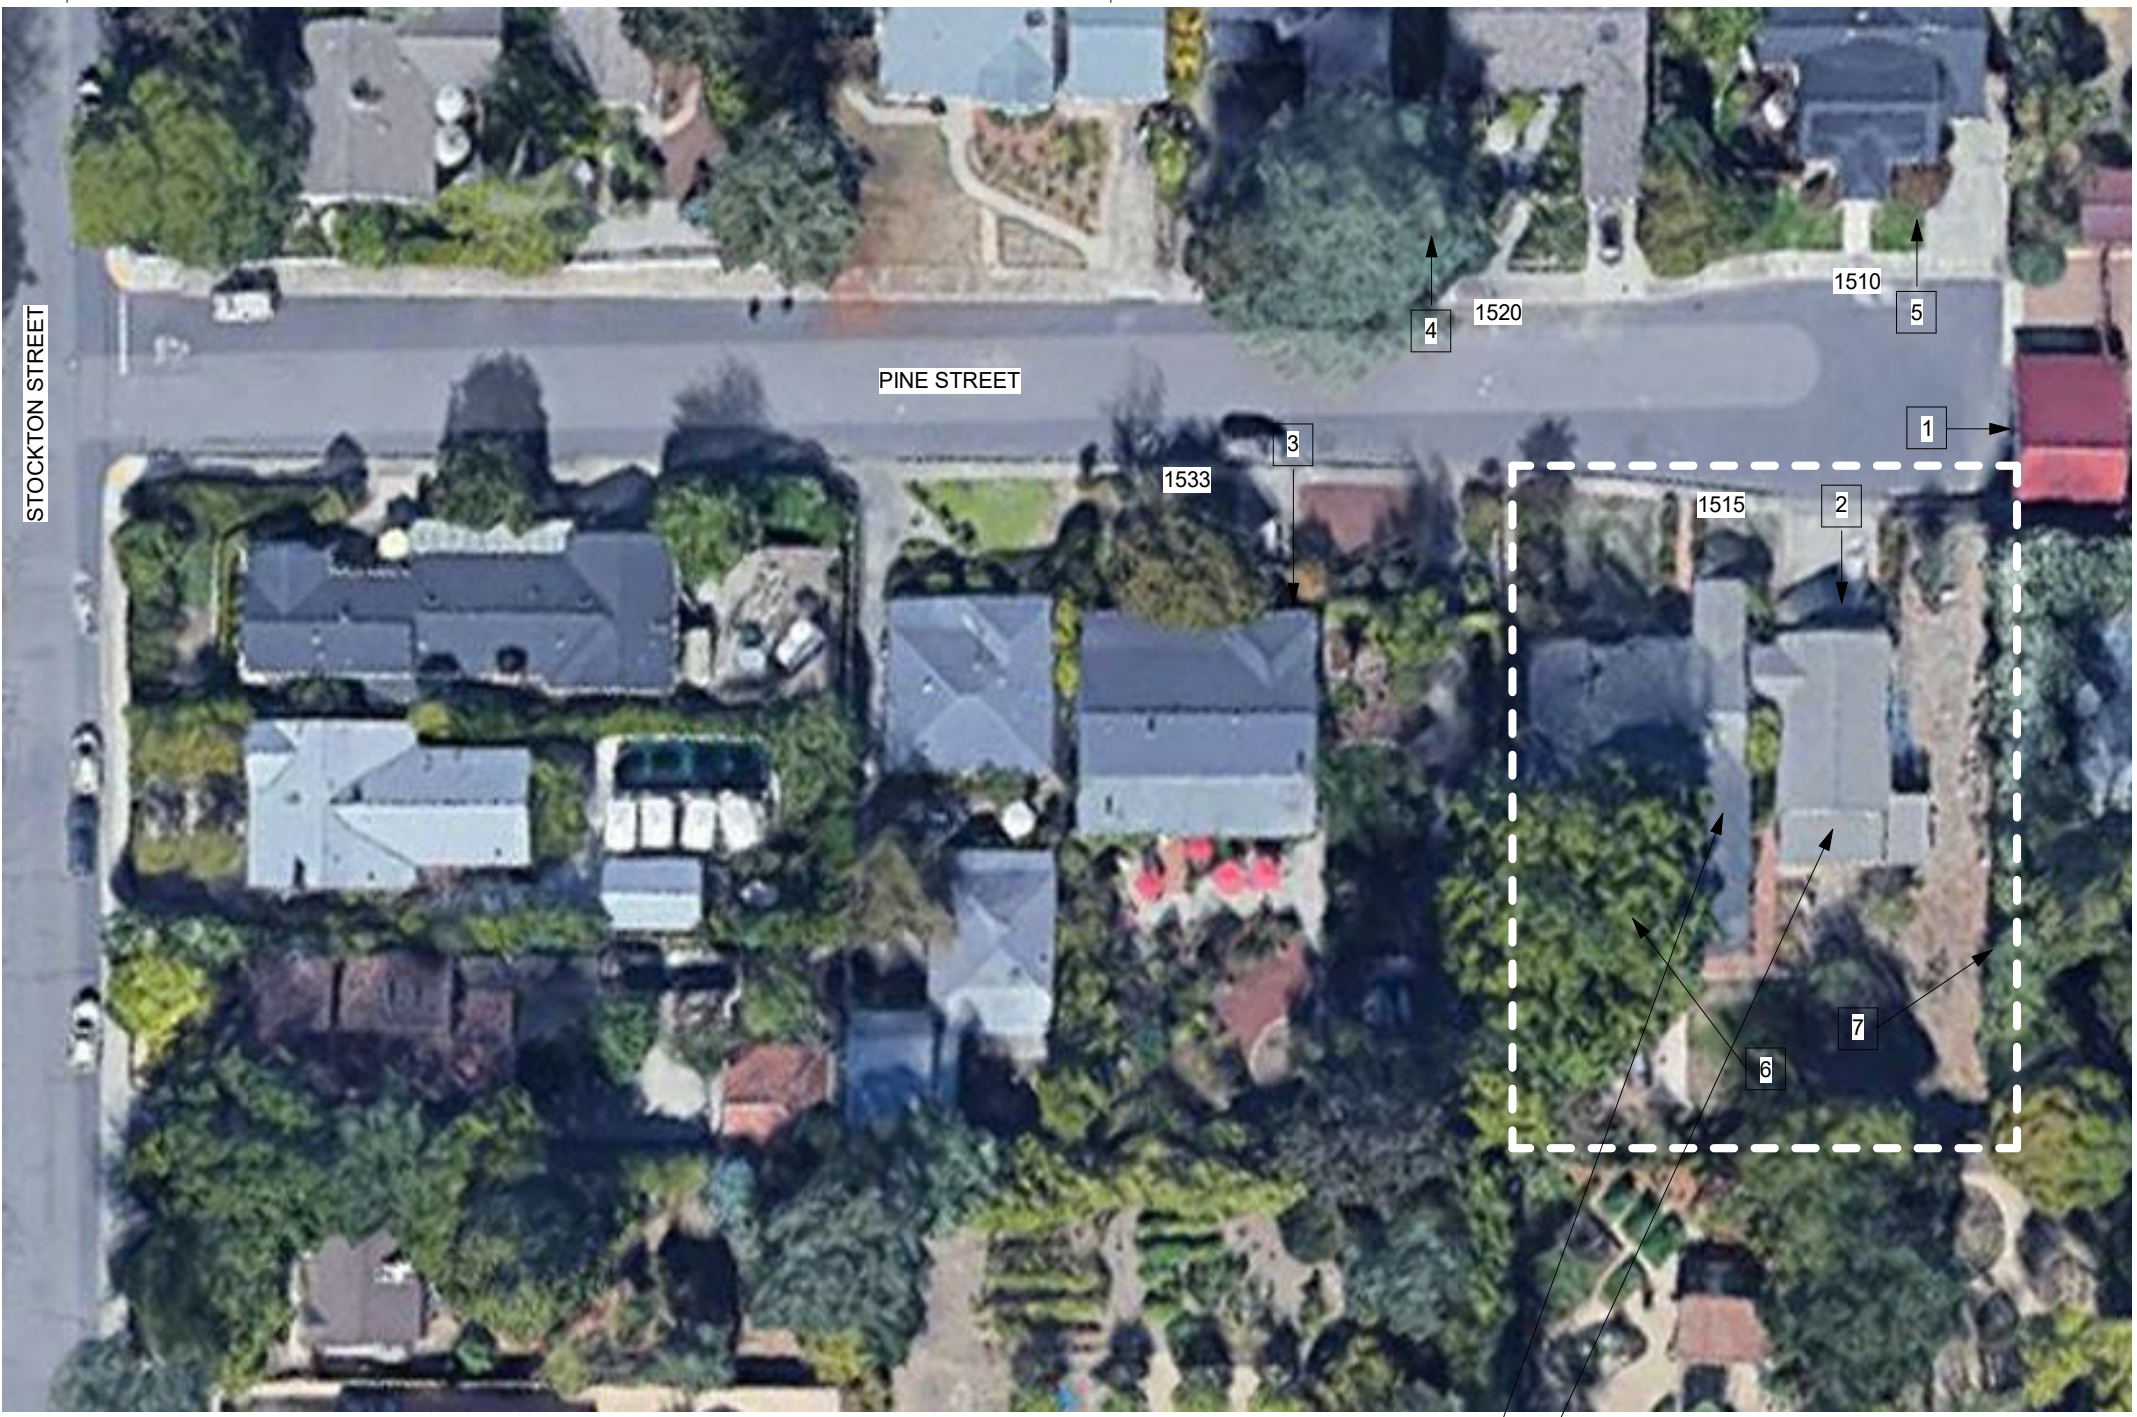

CLOSE UP VIEW WITH NEIGHBORING CONTEXT
NOT TO SCALE, PROPERTY LINES ARE ILLUSTRATIVE

VIEW NUMBER LOCATION, SEE PHOTOS FOR CORRESPONDING VIEWS

(E) MAIN RESIDENCE TO BE DEMOLISHED

(E) GARAGE TO BE DEMOLISHED



ZOOMED OUT VIEW WITH NEIGHBORING CONTEXT
NOT TO SCALE, PROPERTY LINES ARE ILLUSTRATIVE

This document, and the ideas and designs incorporated herein, is an original work of Charles Covell. It is the property of Charles Covell. Use or copying in whole or in part without the written consent of Charles Covell is prohibited by law. Charles Covell disclaims any liability for damages or claims if used whole or in part at any other location.

CHARLES COVELL
architect

1407 MAIN STREET SUITE 102
ST. HELENA, CALIFORNIA
TEL: 707-968-9280
chuck@covell-architect.com

NEW RESIDENCE AND GARAGE

1515 PINE STREET
ST HELENA CA 94574

Date 8.15.19
Drawn By MLC
Checked by CVC
Project No. 1807

Rev. No. Date
PLNG SUBMITTAL 8.15.19

Sheet Title

(E) CONTEXT AND SITE PHOTOS

SCALE:

Sheet No.

A0.02



1A. WEST ELEVATION: GARAGE



1. WEST ELEVATION: MAIN RESIDENCE
(GARAGE SEE PHOTO #1A)



1B. WEST ELEVATION: SOUTH SIDE ALLEY



5. NORTH ELEVATION: MAIN RESIDENCE



4. NORTH ELEVATION: GARAGE,
MAIN RESIDENCE BEYOND (SEE PHOTO #5)



3. NORTH ELEVATION: GARAGE



2. NORTH ELEVATION: GARAGE



8. EAST ELEVATION: MAIN RESIDENCE,
GARAGE BEYOND (SEE PHOTO #7)



7. EAST ELEVATION: GARAGE,
MAIN RESIDENCE (SEE PHOTO #8)



6. EAST ELEVATION: BREEZEWAY



9. SOUTH ELEVATION: MAIN RESIDENCE



CLOSE UP VIEW WITH NEIGHBORING CONTEXT
NOT TO SCALE, PROPERTY LINES ARE ILLUSTRATIVE
N -VIEW NUMBER LOCATION, SEE PHOTOS FOR CORRESPONDING VIEWS

(E) GARAGE TO BE
DEMOLISHED
(E) MAIN RESIDENCE TO
BE DEMOLISHED

This document, and the ideas and designs incorporated herein, is an original work of Charles Covell. It is the property of Charles Covell. Use or copying in whole or in part without the written consent of Charles Covell is prohibited by law. Charles Covell disclaims any liability for damages or costs if used whole or in part at any other location.
Copyright © 2019 by CHARLES COVELL

CHARLES COVELL
architect

1407 MAIN STREET SUITE 102
ST. HELENA, CALIFORNIA
TEL. 707-968-9280
chuck@covell-architect.com

NEW RESIDENCE AND GARAGE

1515 PINE STREET
ST HELENA CA 94574

Date 8.15.19
Drawn By MLC
Checked by CVC
Project No. 1807

Rev. No. Date

PLNG SUBMITTAL 8.15.19

Sheet Title

(E) MAIN RES EXTERIOR
ELEVATION
(PHOTOGRAPHS)

SCALE:

Sheet No.

A0.03

This document, and the ideas and designs incorporated herein, is an original work of Charles Covell. It is the property of Charles Covell. Use or copying in whole or in part without the written consent of Charles Covell is prohibited by law. Charles Covell disclaims any liability for damages or losses, if used whole or in part at any other location.

Copyright © 2019 by CHARLES COVELL

CHARLES COVELL
architect

1407 MAIN STREET SUITE 102
ST. HELENA, CALIFORNIA
TEL. 707-968-9280
chuck@covell-architect.com

NEW RESIDENCE AND GARAGE

1515 PINE STREET
ST HELENA CA 94574

Date 8.15.19
Drawn By MLC
Checked by CVC
Project No. 1807

Rev. No. Date
PLNG SUBMITTAL 8.15.19


Sheet Title

3D VIEWS


SCALE:

Sheet No.

A0.04

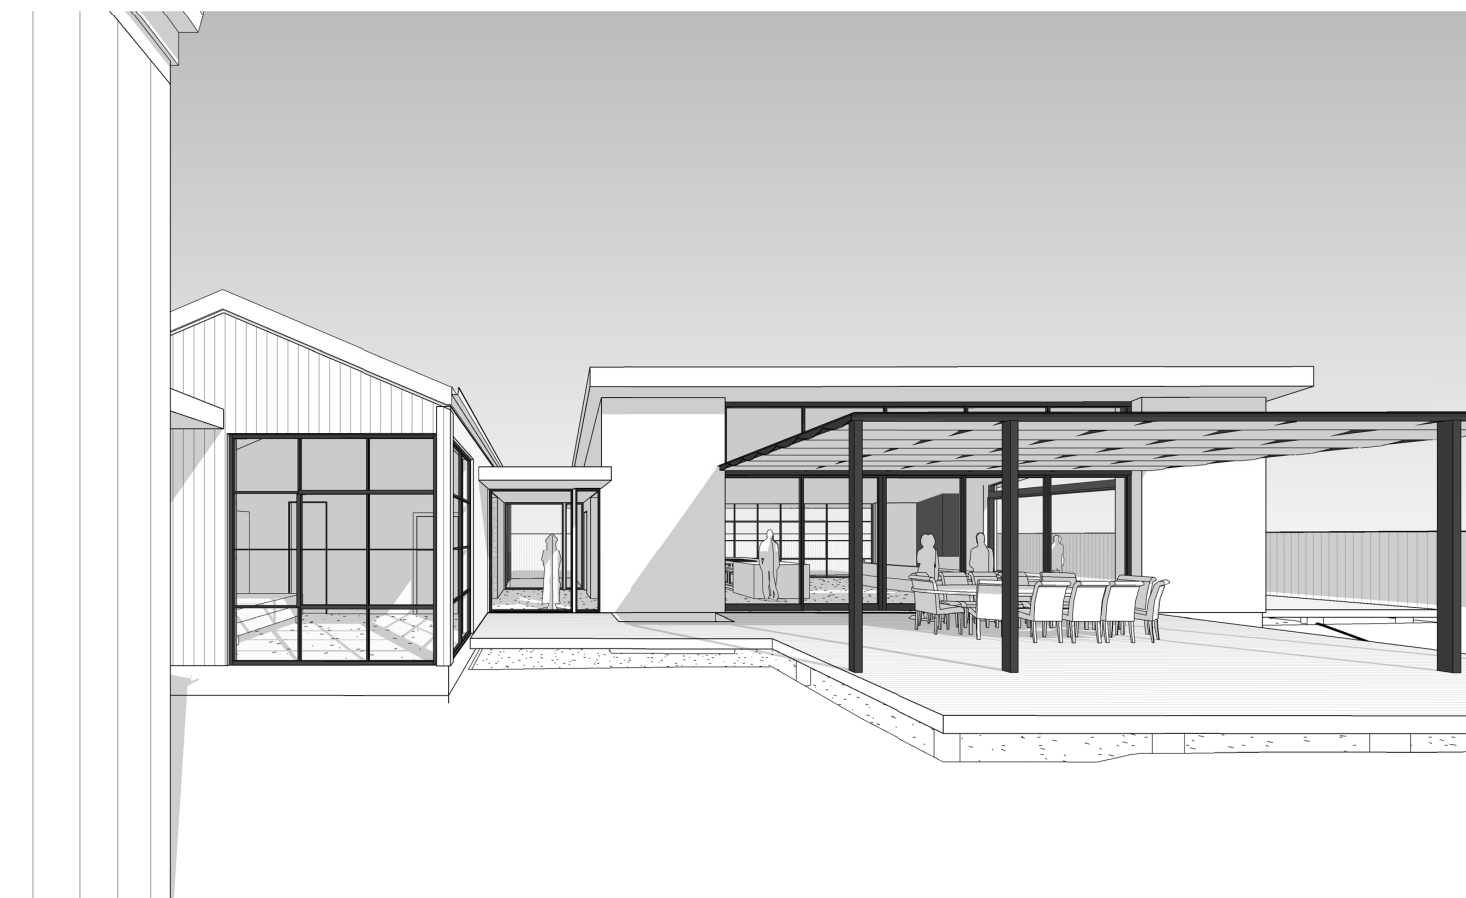



PERSPECTIVE OF PROPOSED MAIN RES. 2

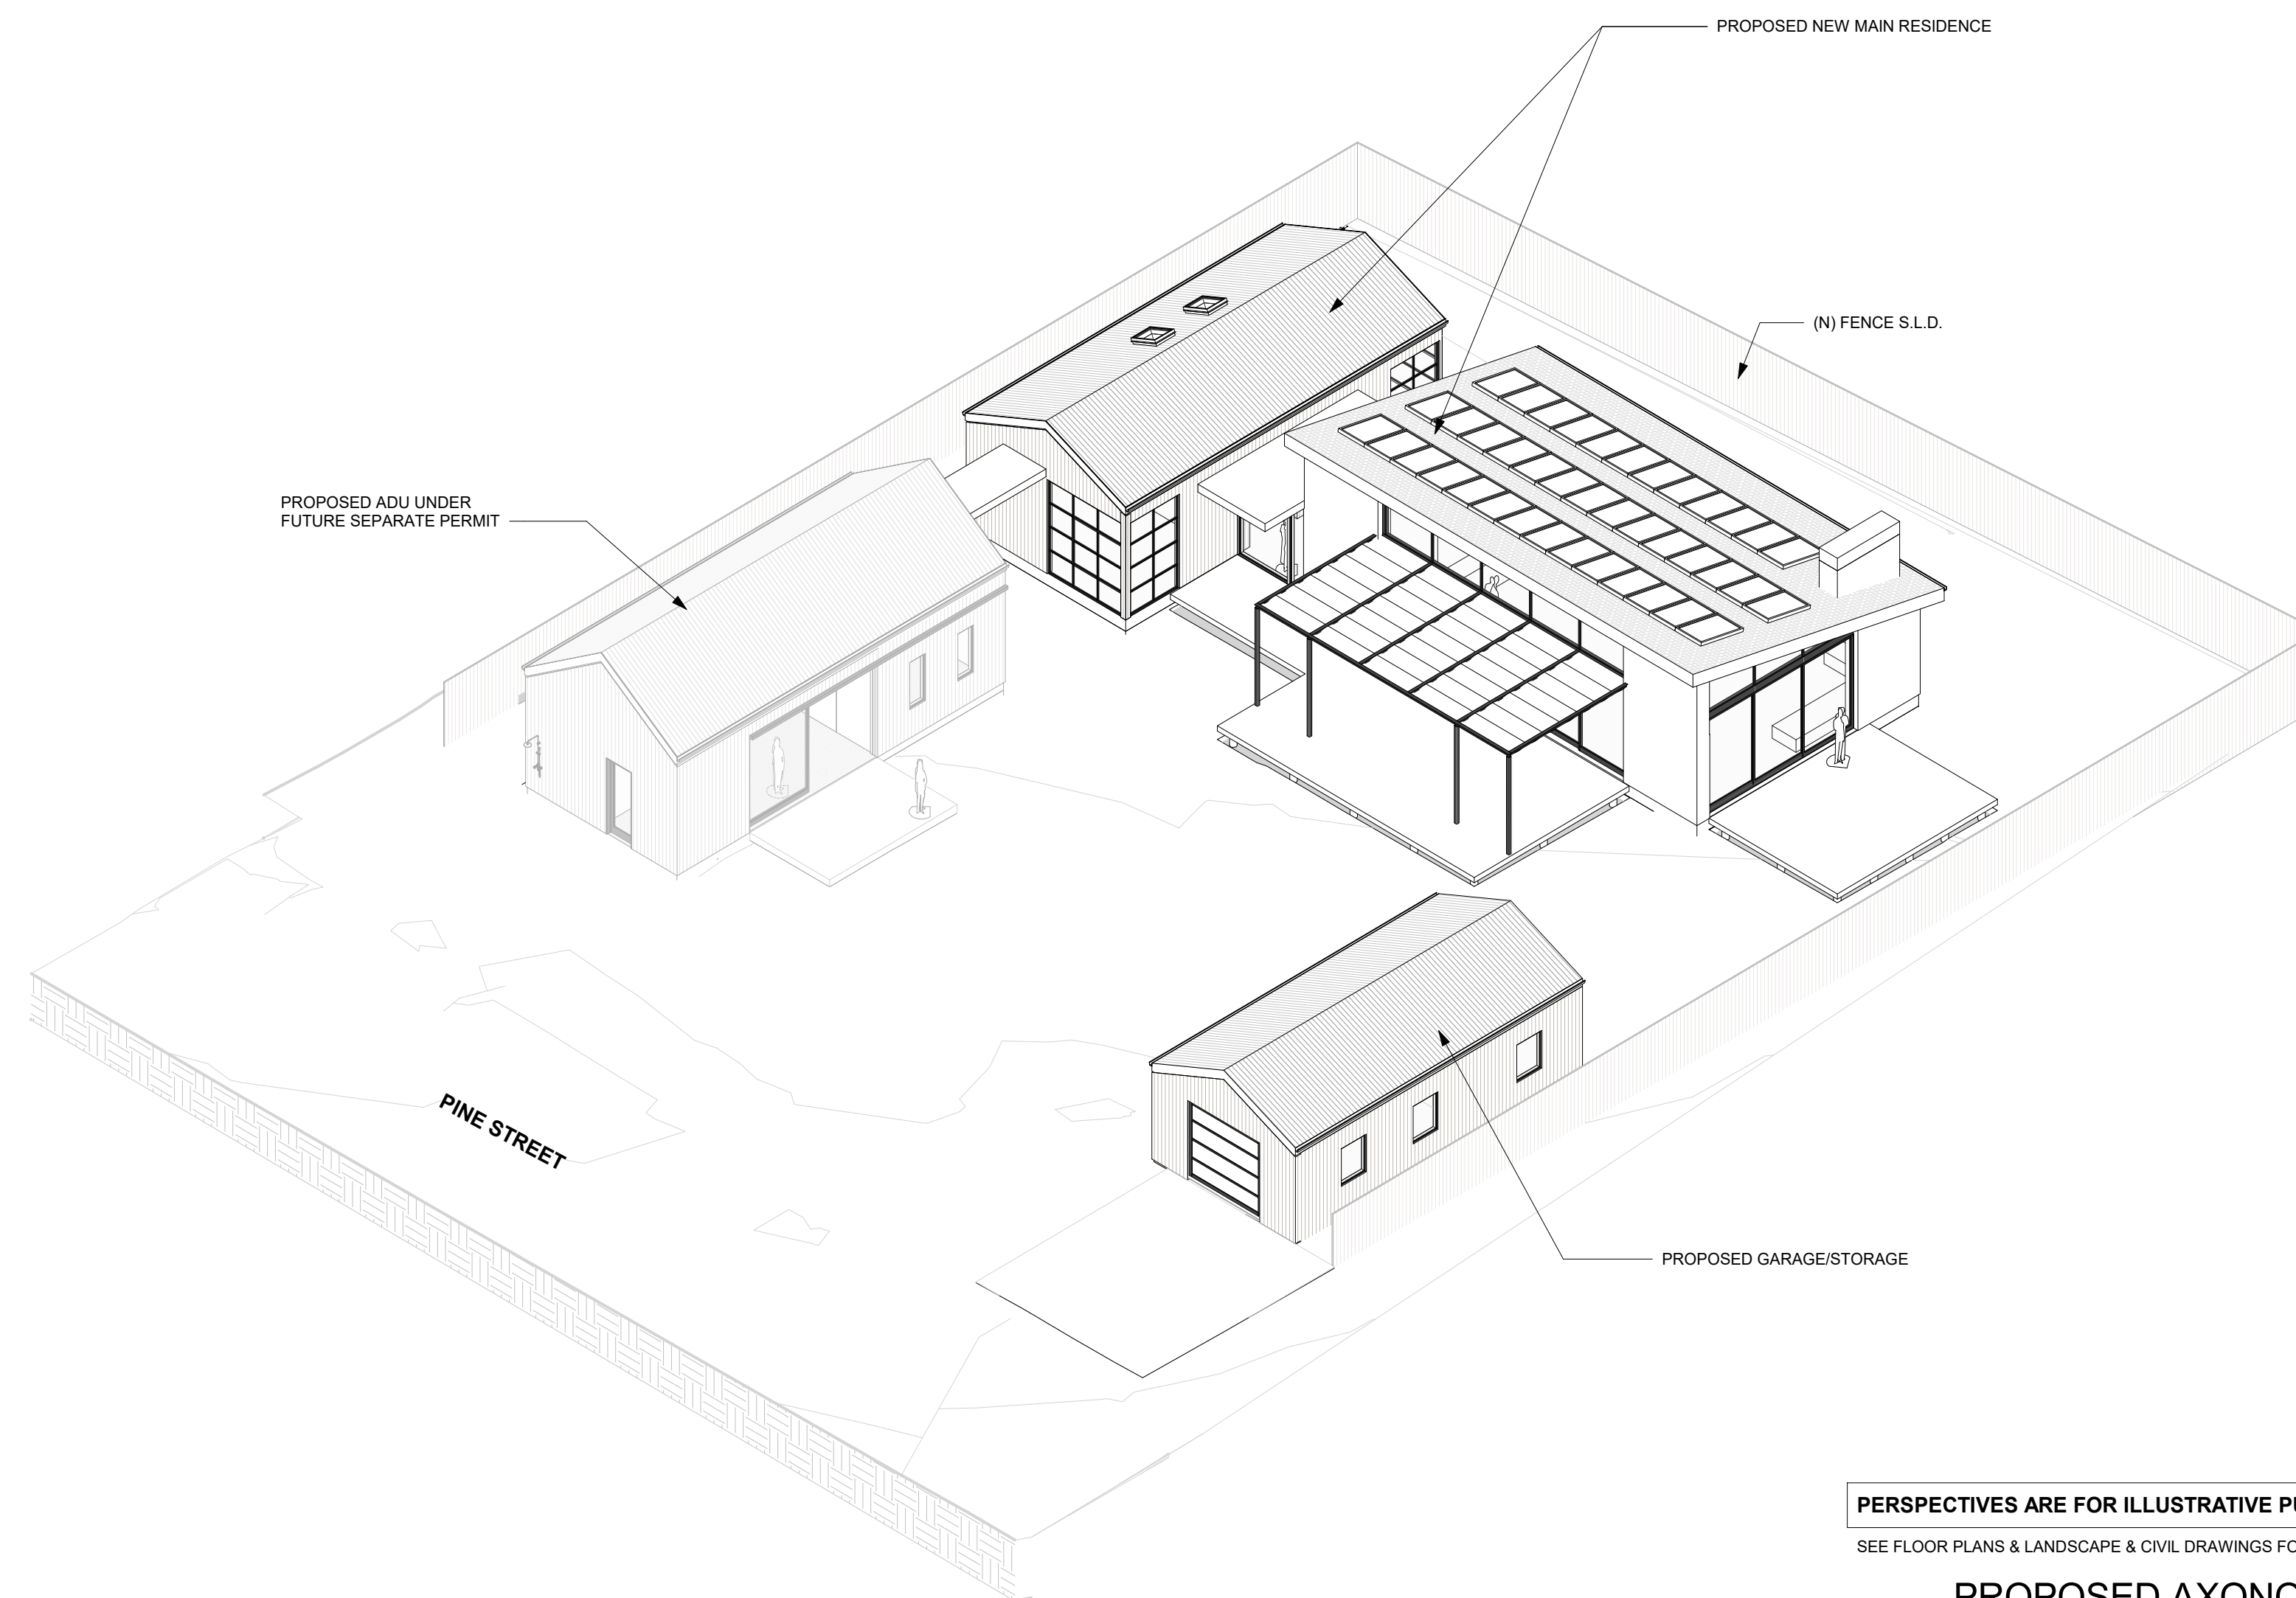

PERSPECTIVES ARE FOR ILLUSTRATIVE PURPOSES ONLY

SEE FLOOR PLANS & LANDSCAPE & CIVIL DRAWINGS FOR ADDITIONAL INFO.

PROPOSED AXONOMETRIC 1

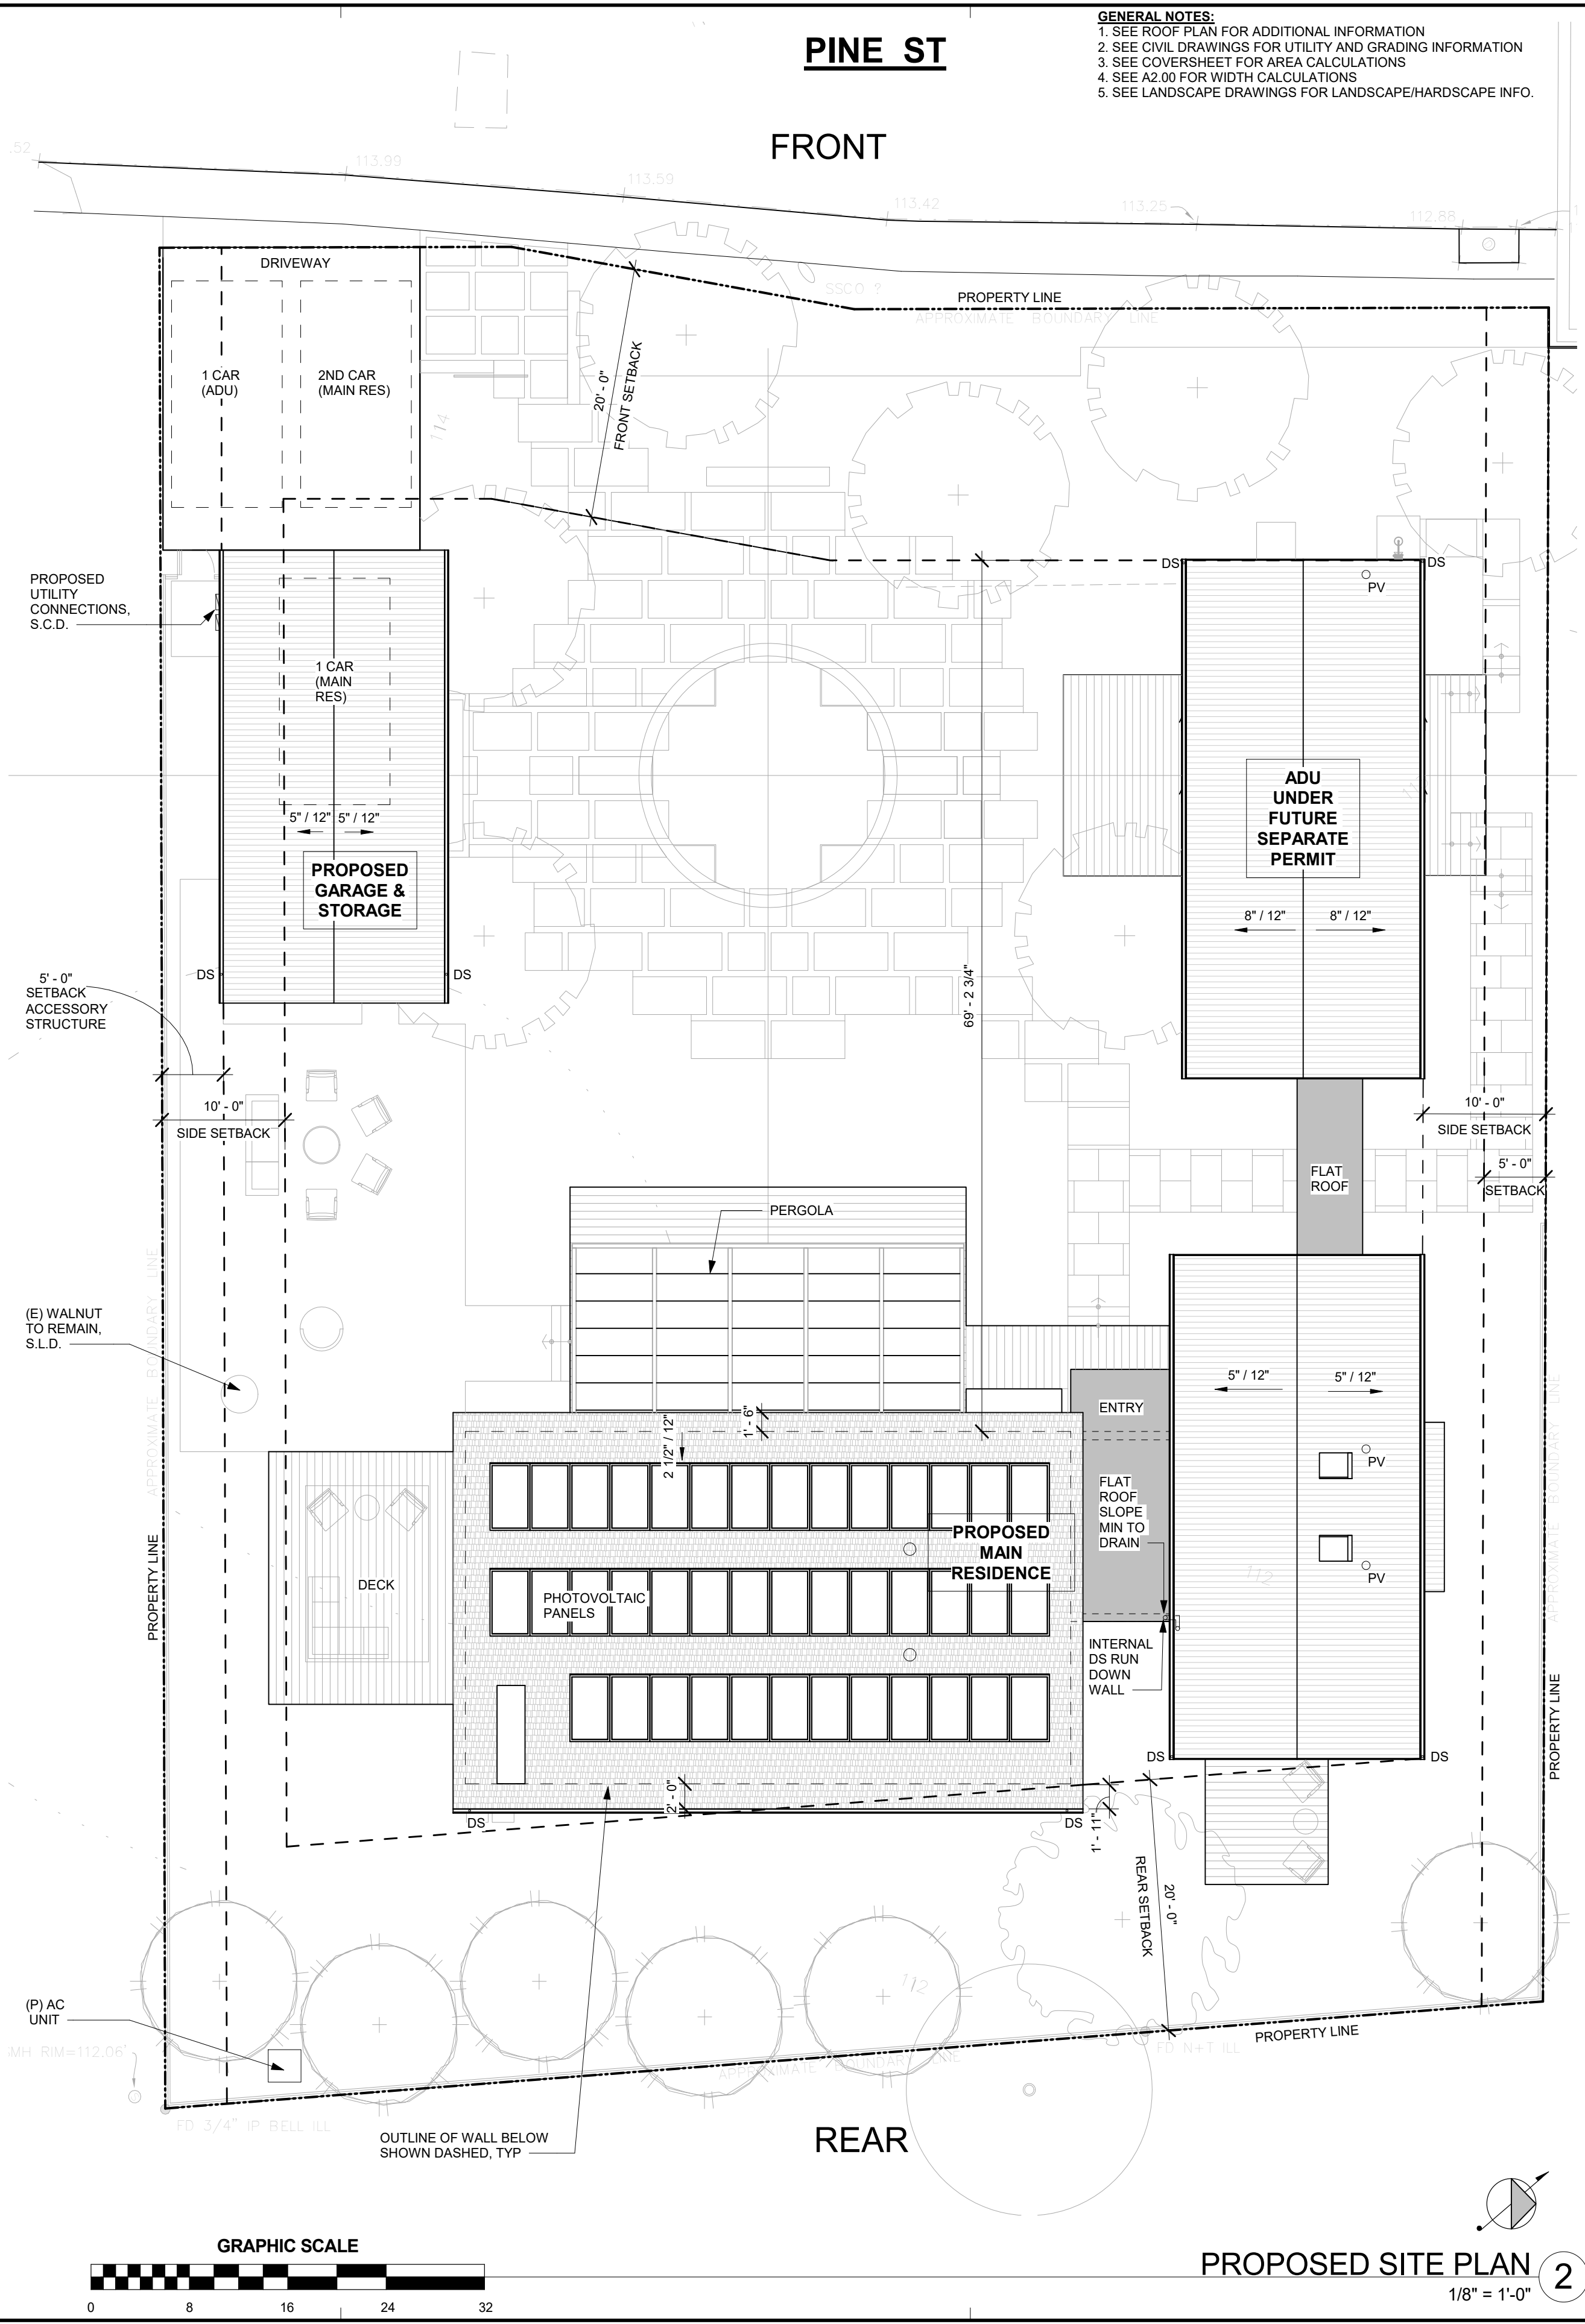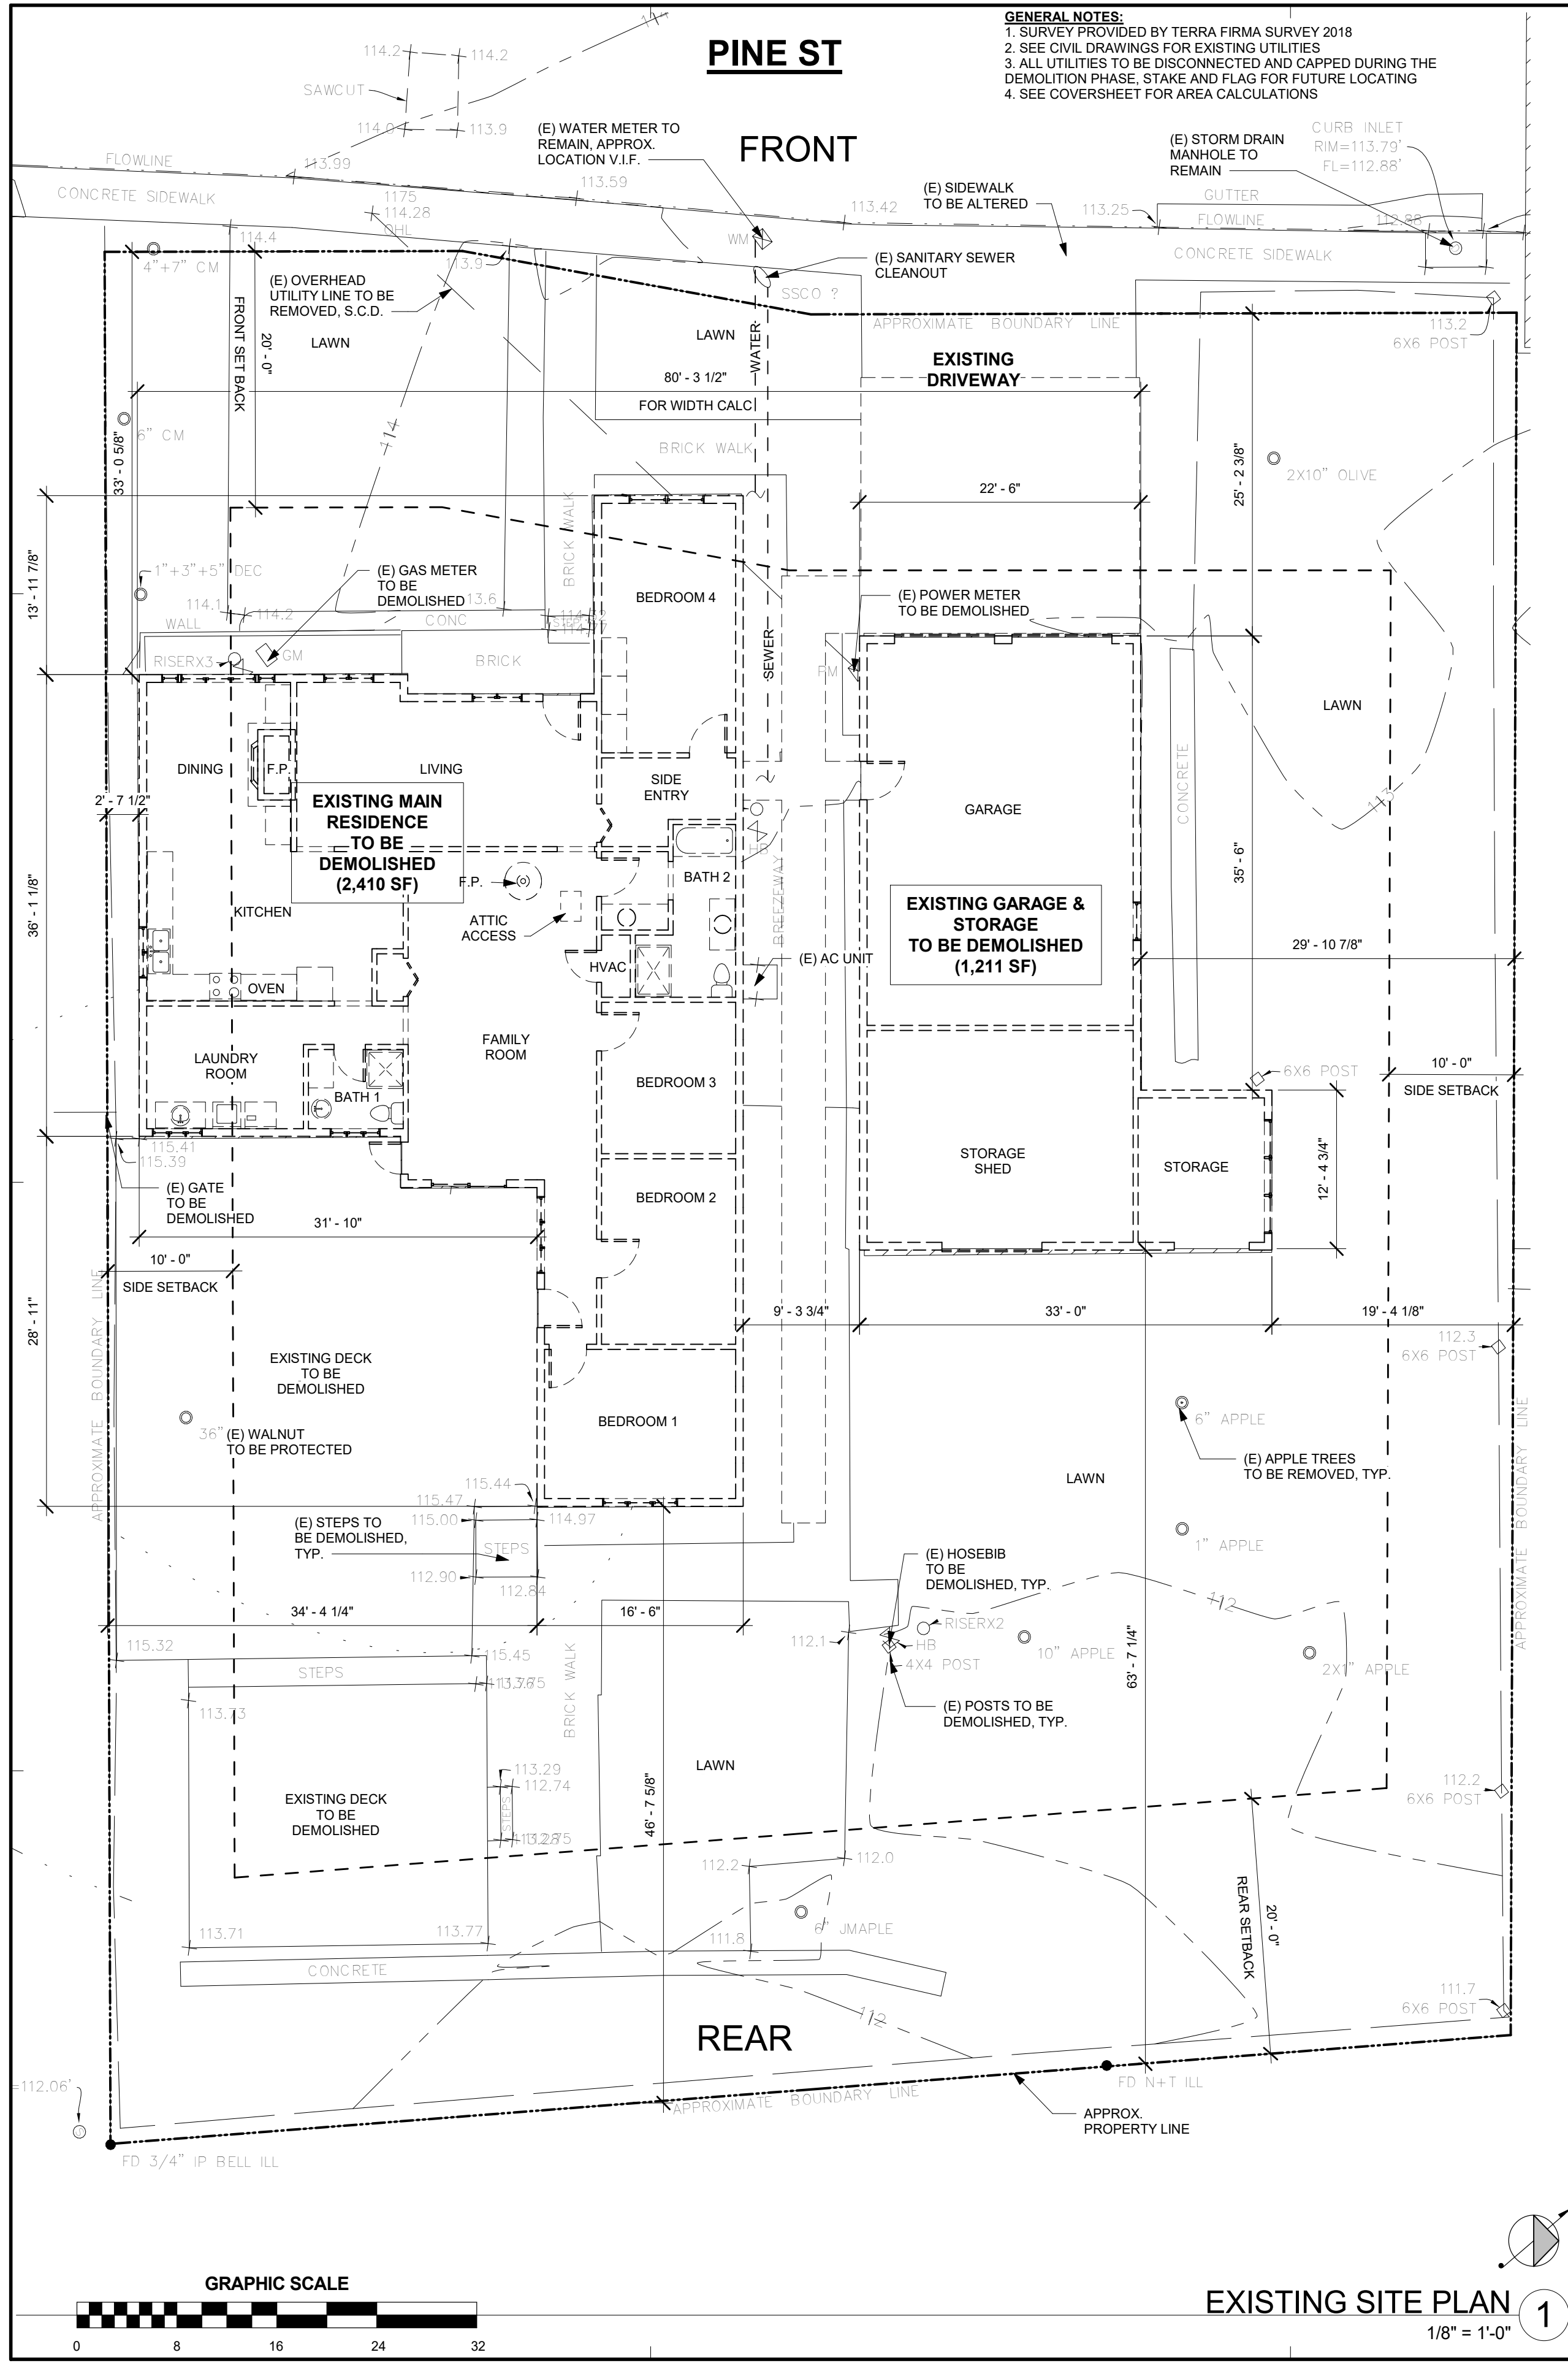

This document, and the ideas and designs incorporated herein, is an original work of Charles Covell. It is the property of Charles Covell. Use or copying in whole or in part without the written consent of Charles Covell is prohibited by law. Charles Covell disclaims any liability for damages or claims if used whole or in part at any other location.

CHARLES COVELL
architect

1407 MAIN STREET SUITE 102
ST. HELENA, CALIFORNIA
TEL 707-968-9280
chuck@covell-architect.com

NEW RESIDENCE AND GARAGE

1515 PINE STREET
ST HELENA CA 94574


Date	8.15.19
Drawn By	MLC
Checked by	CVC
Project No.	1807
Rev. No.	Date
PLNG SUBMITTAL	8.15.19

Sheet Title
(E) AND (P) SITE PLANS

SCALE: 1/8" = 1'-0"

Sheet No.

A1.00

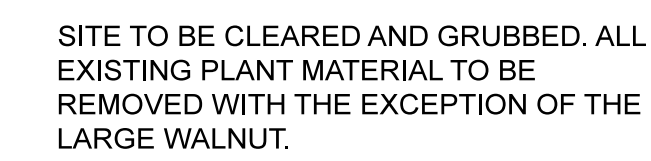


707 933 8302 T/F
www.roccheandroche.com

PROJECT NAME

THE RISHER RESIDENCE

1515 Pine Place
St. Helena, California
APN: 009-270-028

NORTH

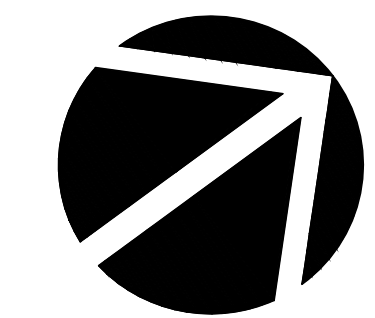

STAMP

[illegible]

EXISTING
VEGETATION PLAN

SHEET NUMBER

EXISTING TATION PLAN

L0.1

**PLANNING
SUBMITTAL**

Estimated Total Water Use

Equation: $ETWU = ET_p \times 0.62 \times ((PF \times HA)/IE) + SLA$; Considering precipitation $ETWA = (ET - E_{ppt}) \times 0.62 \times ((PF \times HA)/IE) + SLA$

Enter values in Pale Blue Cells

Tan Cells Show Results

Messages and Warnings

Irrigation Efficiency Default Value for overhead 0.75 and drip 0.81.

Plant Water Use Type	Plant Factor
Very Low	0 - 0.1
Low	0.2 - 0.3
Medium	0.4 - 0.6
High	0.7 - 1.0
SLA	1

Hydrozone	Select System From the Dropdown List click on cell below	Plant Water Use Type (s) (low, medium, high)	Plant Factor (PF)	Hydrozone Area (HA) (ft²) Without SLA	Irrigation Efficiency (IE)	(PF x HA (ft²))/IE
Zone 1	Drip	Medium	0.50	3,276	0.81	3,022
Zone 2	Drip	Low	0.30	3,435	0.81	1,272
Zone 3						
Zone 4						
		SLA		0		3,284
		Sum		6,711		0


Results

MAWA = 109,136


ETWU= 97,411 Gallons
13,022 Cubic Feet
130 HCF
0 Acre-feet
0 Millions of Gallons

ETWU complies with MAWA


WELO CALCULATIONS

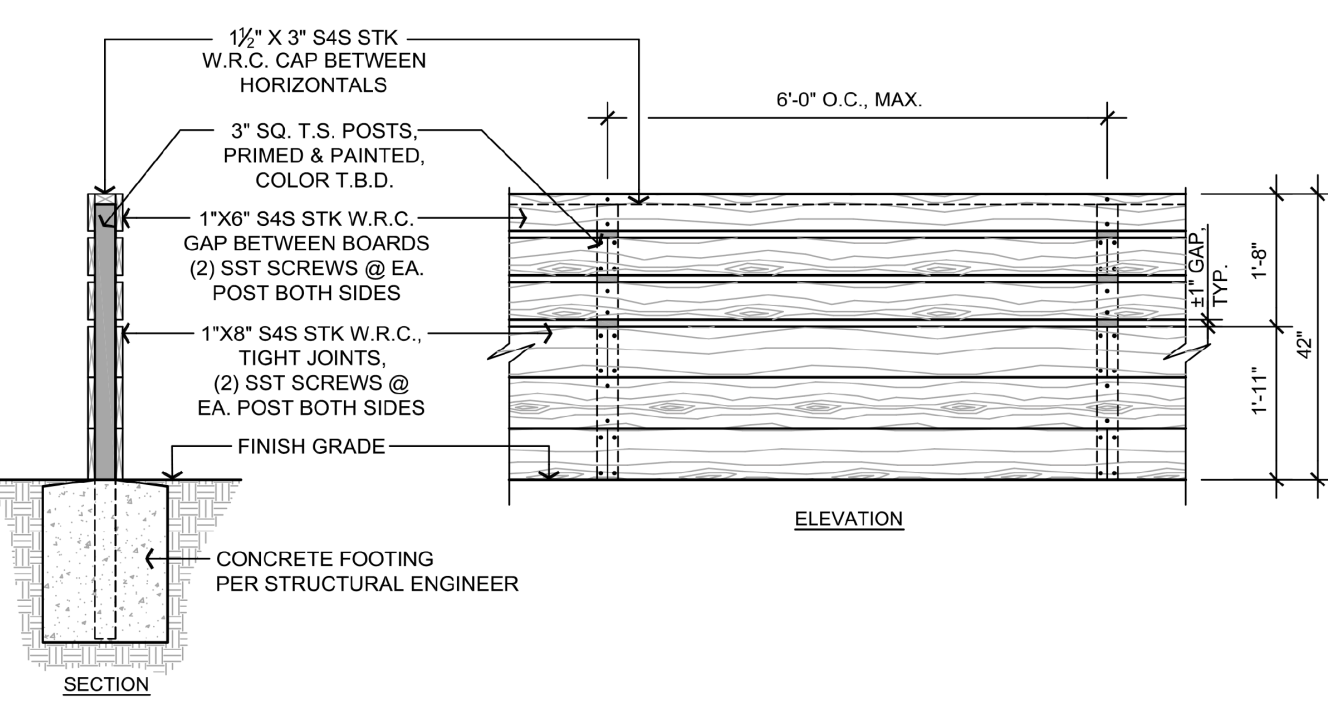


42" TALL SCREEN FENCE
1/2"=1'-0"

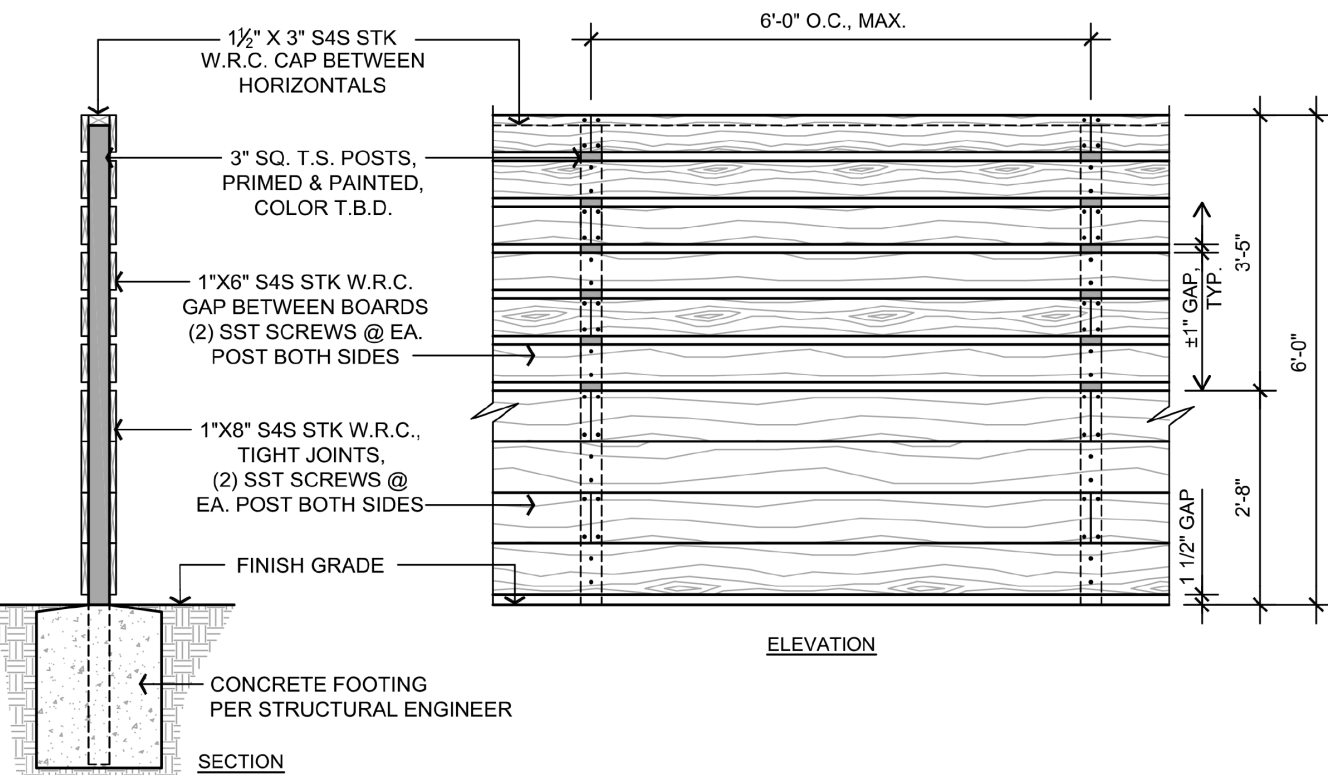

6' TALL SCREEN FENCE
1/2"=1'-0"

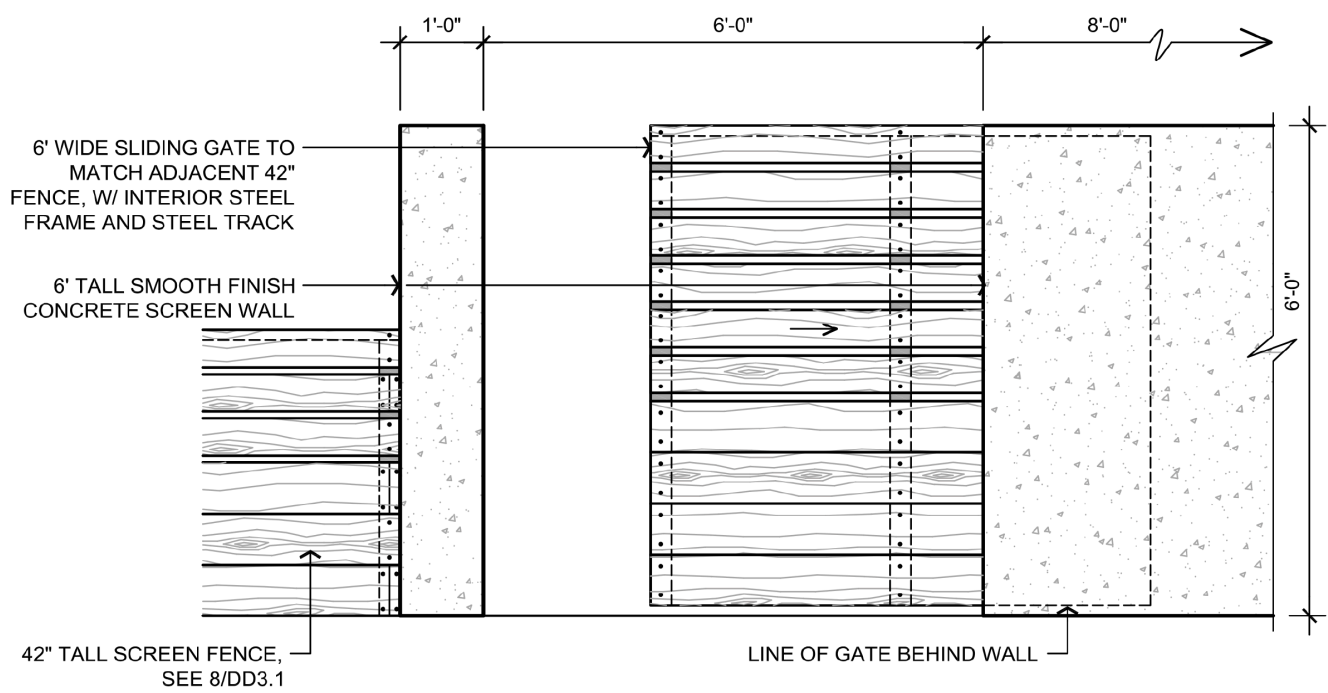

ENTRY GATE @ GUEST HOUSE
1/2"=1'-0"

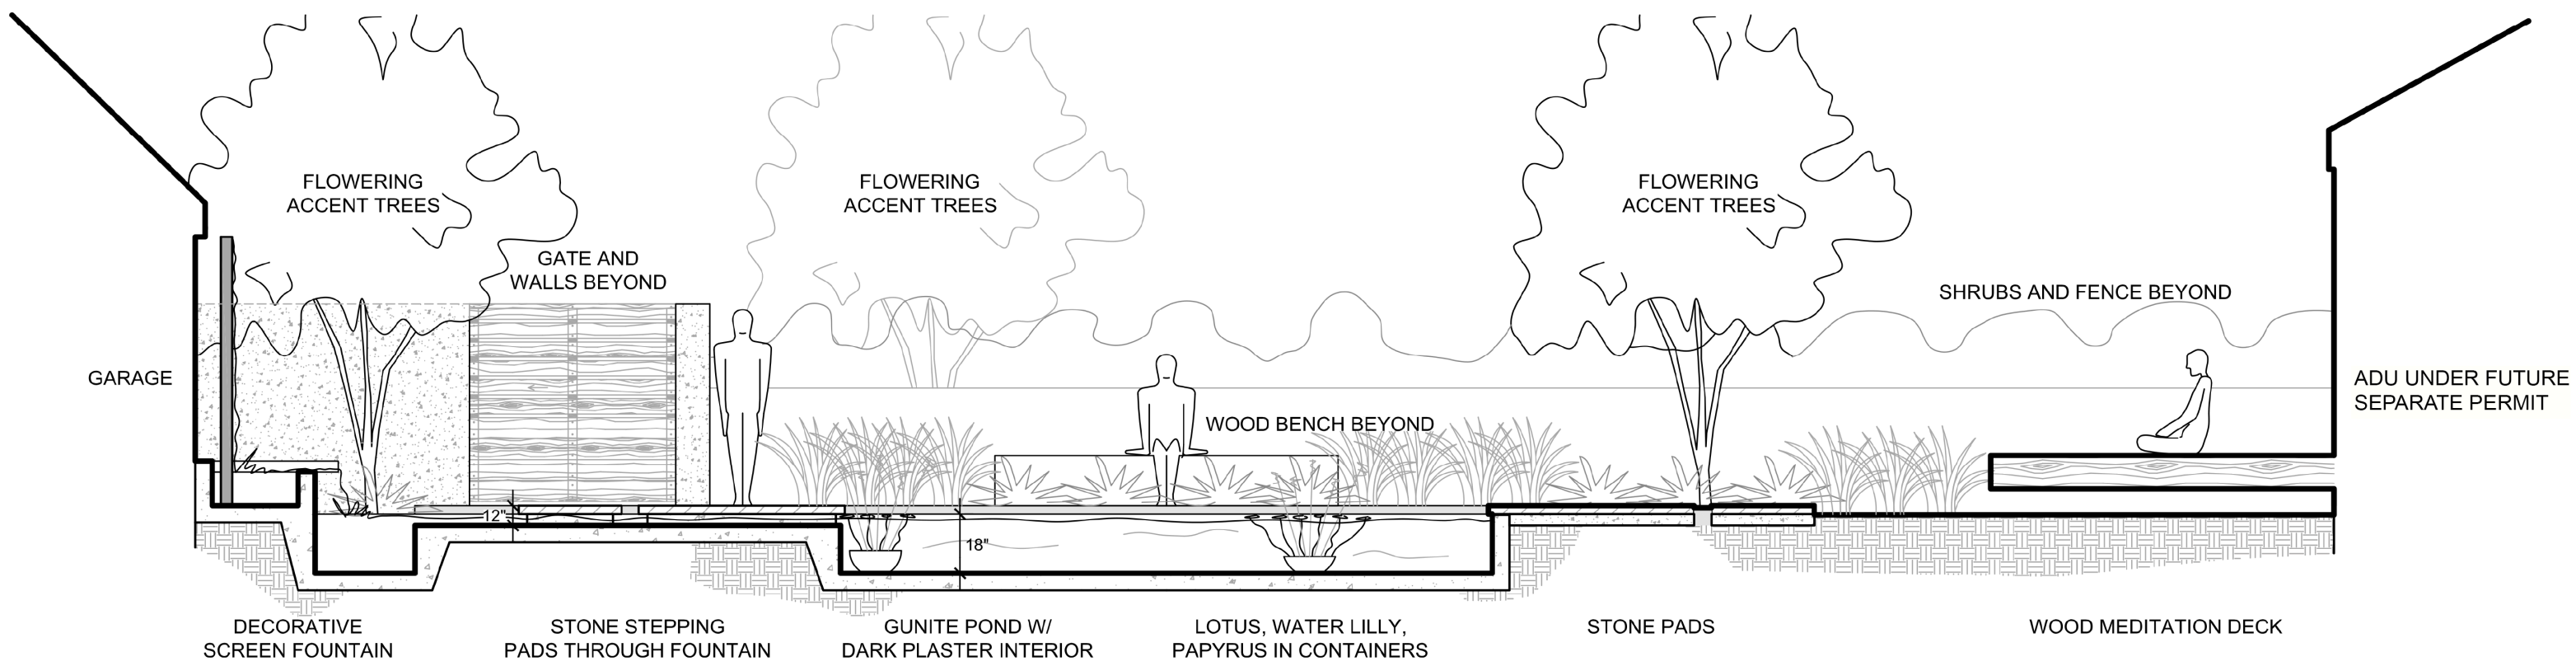

POND-CROSS SECTION
1/4"=1'-0"

ROCHE
ROCHE
LANDSCAPE ARCHITECTURE

1055 Broadway Suite G
Sonoma Ca. 95476

707 933 8302 T/F
www.rocheandroche.com

PROJECT NAME
**THE
RISHER
RESIDENCE**
1515 Pine Place
St. Helena, California
APN: 009-270-028

NORTH

STAMP

NO. DATE ISSUES AND REVISIONS BY

DATE 15 AUGUST 2019

SCALE NOTED

DESCRIPTION


FENCE/WALL DETAILS

SHEET NUMBER





L4.1

PLANNING
SUBMITTAL

SITE MAP

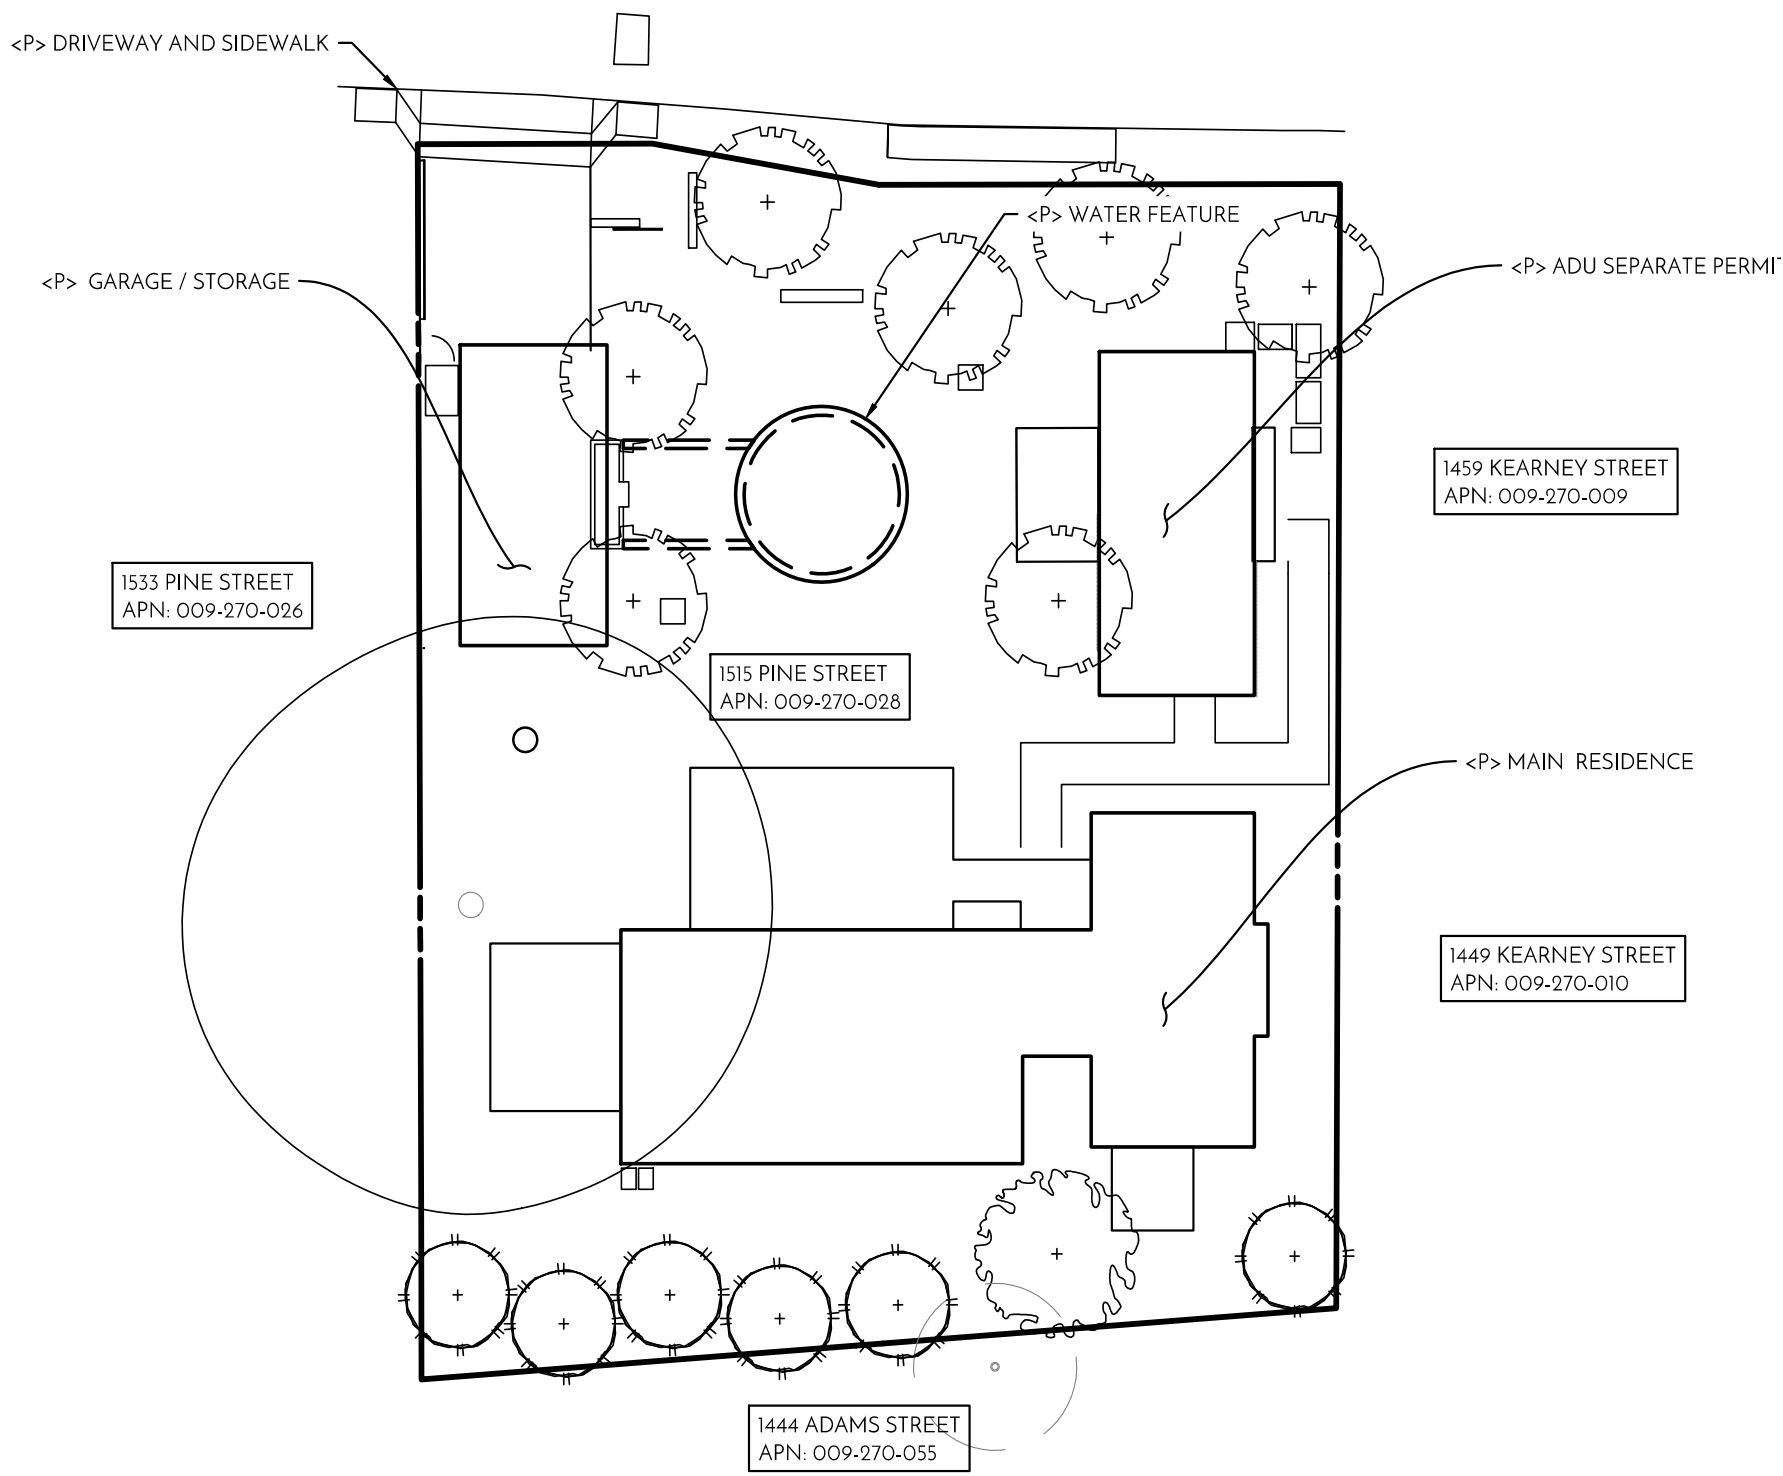

ABBREVIATIONS					
AB	AGGREGATE BASE	PH	FIRE HYDRANT	R	RADIUS
AC	ASPHALT CONCRETE	PHM	FLOOD INSURANCE RATE MAP	RT	RIGHT OF WAY
AD	AREA DRAIN	PL	FLOW LINE	RWL	RAIN WATER LEADER
BC	BEGIN CURVE	PM	FORCE MAIN	RFP	REINFORCED CONCRETE PIPE
BFE	BASE FLOOD ELEVATION PER FIRM	PS	FINISHED SURFACE	(S)	SOUTH
BM	BENCHMARK	GR	GRAVEL	S	SLOPE (FEET/FOOT)
BCR	BEGIN CURB RETURN	HP	HIGH POINT	SAD	SEE ARCHITECTURAL DRAWINGS
BVC	BEGIN VERTICAL CURVE	INV	INVERT	SD	STORM DRAIN
BS	BOTTOM OF STAIRS	IP	IRON PIPE	SDP	SUBDRAIN PIPE
BSW	BACK OF SIDEWALK	IRR	IRRIGATION	SED	SEE ELECTRICAL DRAWINGS
CB	CATCH BASIN	JP	JOINT POLE	SLE	SLEEVE
C&G	CURB AND GUTTER	LF	LINEAL FEET/FOOT	SMD	SEE MECHANICAL DRAWINGS
CHU	CONCRETE MASONRY UNIT	LP	LOW POINT	SPD	SEE PLUMBING DRAWINGS
CP	CONCRETE PIPE	MH	MANHOLE	SS	SANITARY SEWER
CL	CLEANOUT	MON	MONUMENT	SSCO	SANITARY SEWER CLEAN OUT
COMM	COMMUNICATION	(N)	NORTH	SSMH	SANITARY SEWER MANHOLE
CV	CHECK VALVE	OC	ON CENTER	STA	STATION
CW	COLD WATER	OG	ORIGINAL GROUND	STD	STANDARD
DCV	DOUBLE CHECK VALVE	OH	OVERHEAD	SW	SIDEWALK
DC	DECOMPOSED GRANITE	OHL	OVERHEAD LINE	TC	TOP OF CURB
DIP	DUCTILE IRON PIPE	PP	PROPOSED	TCC	TOP FACE OF CURB
DS	DOWNPOUT	PCC	PORTLAND CEMENT CONCRETE	TOC	TOP OF CONCRETE
DW	DOMESTIC WASTE	PD	PRESSURE DISTRIBUTION	TS	TOP OF STAIRS
DWG	DRAWING	PG&E	POTENTIAL GAS AND ELECTRIC	TW	TOP OF WALL
EC	END OF CURVE	PI	POINT OF INTERSECTION	TYP	TYPICAL
(E)	EXISTING	PIV	POST INDICATOR VALVE	UG	UNDERGROUND
ECR	END CURB RETURN	PIL	PROPERTY LINE	VC	VERTICAL CURVE
EG	EXISTING GROUND	PRC	POINT OF REVERSE CURVE	VG	VALLEY GUTTER
EDGE	EDGE OF GRAVEL	PSI	POUNDS PER SQUARE INCH	WM	WEST
EP	EDGE OF PAVEMENT	PUE	PUBLIC UTILITY EASEMENT	WM	WATER METER
EVC	END VERTICAL CURVE	PVC	POLYVINYL CHLORIDE	WS	WATER SERVICE
FDC	FIRE DEPT CONNECTION	PW	POINT OF VERTICAL INTERSECTION	WV	WATER VALVE
FG	FINISHED GRADE	PP	PROCESS WASTE		

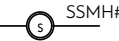   SYMBOL LEGEND			
	UTILITY POLE		SEWER MANHOLE/RISE WITH ID #
	SIGN		STORM DRAIN MANHOLE WITH ID #
	WELL		WATER VALVE
	STREET LIGHT		WATER METER & DCV
	TREE		FDC/PW WITH CHECK VALVE
	TREE TO BE REMOVED		FIRE HYDRANT WITH GATE VALVE
	SANITARY SEWER		CLEANOUT
	GAS LINE		PROPOSED CONTOUR
	WATER LINE		SOLID STORM DRAIN
	EXISTING CONTOUR		PERFORATED STORM DRAIN
	TOP/ICE BANK GRADE BREAK		GRADE SWALE
	PROPERTY LINE		OVERLAND RELEASE ROUTE
	CENTERLINE		

PROJECT STATEMENT

THE PURPOSE OF THIS PROJECT IS TO CONSTRUCT A NEW MAIN RESIDENCE, ADU, GARAGE, DRIVEWAY AND RELATED INFRASTRUCTURE AND UTILITIES FOR THE RISKER PARCEL.

SURVEY NOTES

1. THE BOUNDARY ON THESE DRAWINGS DOES NOT REPRESENT A PROPERTY LINE. SURVEY PROPERTY LINES SHOWN HEREON ARE BASED ON RECORD DATA, AND MAY NOT REPRESENT THE TRUE POSITIONS OF THE LINES.
2. THE TOPOGRAPHY IS BASED ON A FIELD SURVEY OF SEPTEMBER, 2018 PERFORMED BY TERRA FIRMA SURVEYS, INC.
3. THIS SURVEY IS ON AN ASSUMED DATUM. THE DIRECTION OF NORTH BASED ON A COMPASS SIGHTING.
4. SITE BENCHMARK DESCRIPTION: SET MAG NAIL #588 IN CENTERLINE OF SIDEWALK ON EASTERLY SIDE KEARNEY ST, 15'4" NORTHERLY OF SEWER AND 30'9" EASTERLY OF WATER METER ELEVATION = 106.57
5. MADRONE ENGINEERING ASSUMES NO LIABILITY, REAL OR ALLEGED, REGARDING THE ACCURACY OF THE TOPOGRAPHIC INFORMATION SHOWN ON THESE PLANS.
6. CONTRACTOR SHALL PROTECT EXISTING SURVEY MONUMENTS OR REPLACE THEM AT HIS OWN EXPENSE.


ESTIMATED EARTHWORK QUANTITIES

1. THE EARTHWORK QUANTITIES LISTED BELOW ARE ESTIMATES ONLY AND MAY VARY DUE TO SOIL TYPE, COMPACTION AND BULKING FACTORS, GRADING PRACTICES, AND COMPACTION VALUES.
2. THE UNADJUSTED QUANTITIES HAVE BEEN DERIVED USING A VOLUMETRIC ANALYSIS BETWEEN THE EXISTING AND PROPOSED FINISHED GRADE ELEVATIONS.
3. THE FOLLOWING ASSUMPTIONS HAVE BEEN MADE WHEN DEVELOPING ADJUSTED QUANTITY ESTIMATES:
 - QUANTITIES FROM UTILITY TRENCHES, FOUNDATION TRENCHES, AND STORMWATER DETENTION BASINS HAVE NOT BEEN ESTIMATED.
 - QUANTITIES RELATED TO OVEREXCAVATION AND RECOMPACTION HAVE BEEN NOT.
4. CONTRACTOR SHALL WORK WITH THE PROJECT GEOTECHNICAL ENGINEER TO DETERMINE IF COMPACTION AND BULKING FACTORS ARE APPLICABLE FOR THE PROPOSED GRADING ACTIVITIES. THESE FACTORS HAVE THE POTENTIAL TO SIGNIFICANTLY ALTER THE CUT & FILL QUANTITIES IDENTIFIED IN THIS ANALYSIS.
5. SEE THE TABLE BELOW FOR THE ESTIMATED EARTHWORK QUANTITIES FOR THE PROJECT.

ESTIMATED PROJECT EARTHWORK		
	UNADJUSTED QUANTITIES (CY)	ADJUSTED QUANTITIES (CY)
CUT	28	196
FILL	86	186
ESTIMATED NET EARTHWORK		10 (EXPORT)

THE APPROXIMATE AREA OF DISTURBED SOIL IS 13.014 SF. EXCESS SOIL WILL BE OFF-HAULED TO A LOCATION APPROVED BY NAPA COUNTY.

DESIGN REVIEW PLANS FOR:
NEW MAIN RESIDENCE
AND GARAGE
1515 PINE STREET
ST. HELENA, CA, 94574

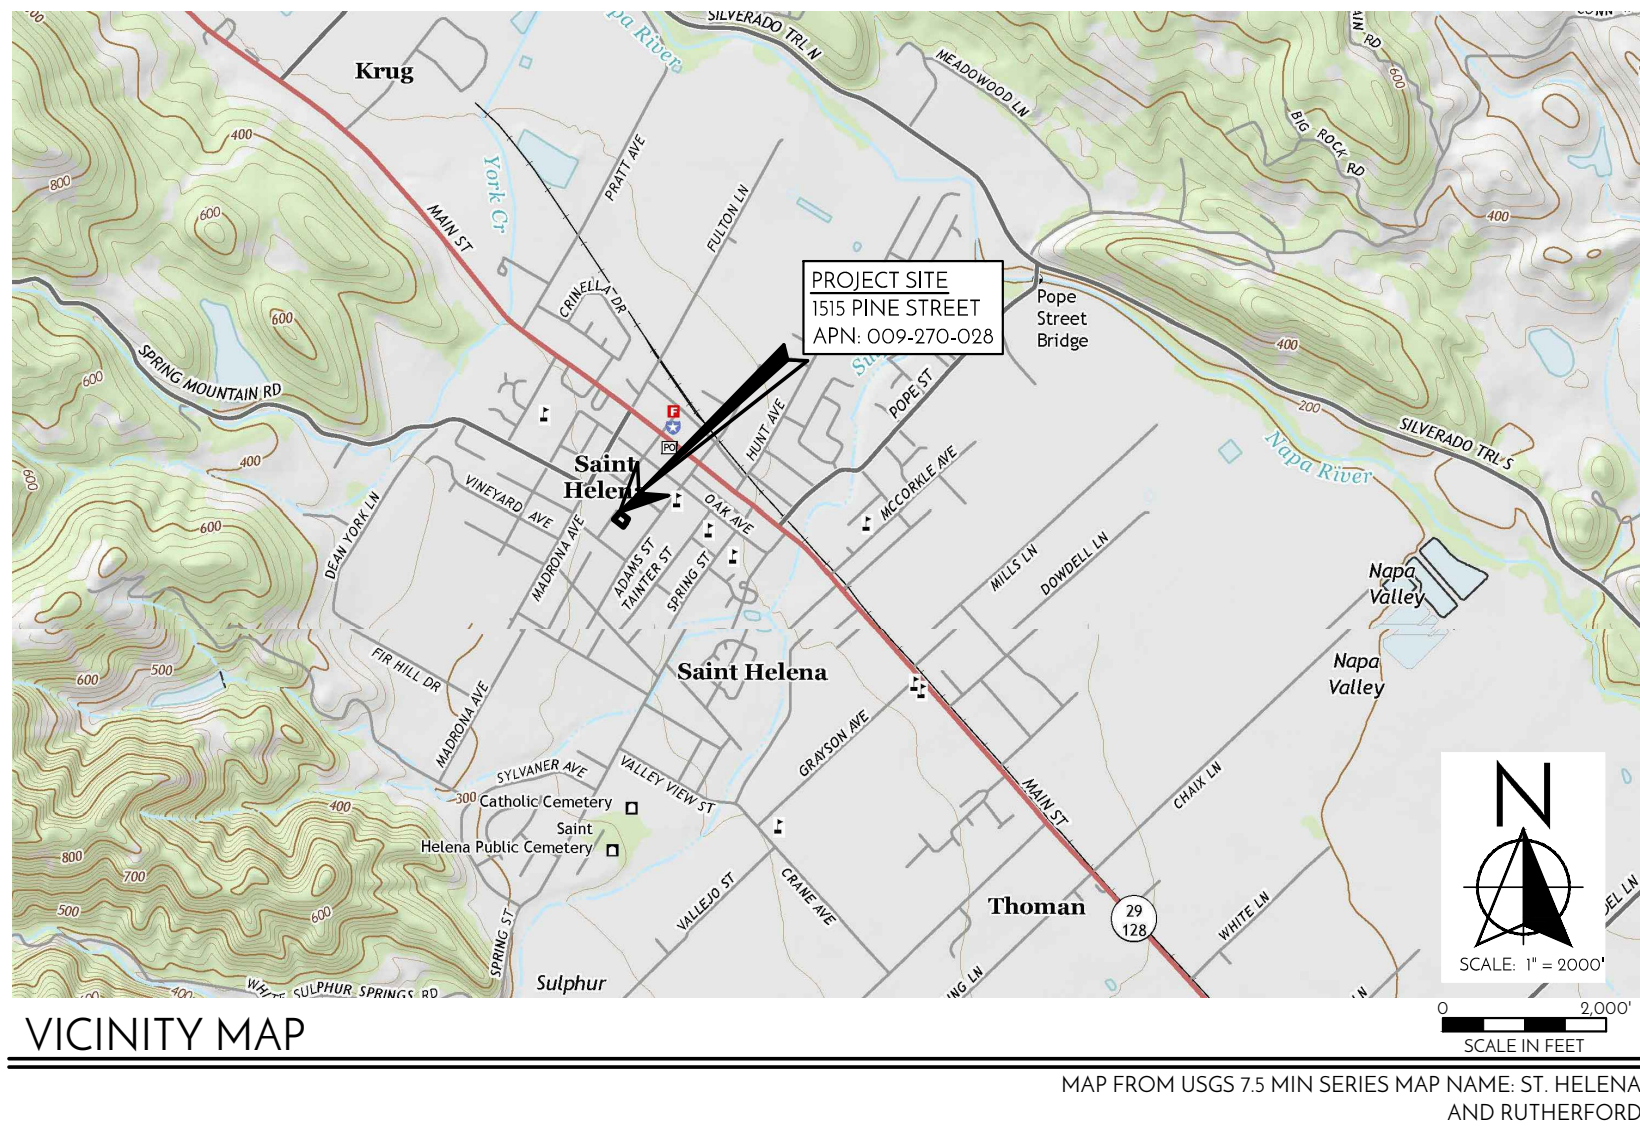

DISCLAIMER OF LIABILITY: MADRONE ENGINEERING, INC. (MADRONE) IS A PROFESSIONAL ENGINEERING FIRM. THE PLANS AND SPECIFICATIONS ARE PREPARED BY MADRONE FOR THE PROJECT AND ARE NOT TO BE USED FOR ANY OTHER PROJECT. MADRONE ASSUMES NO LIABILITY FOR THE ACCURACY OF THE INFORMATION PROVIDED HEREON. THE USER OF THESE PLANS AND SPECIFICATIONS SHALL BE RESPONSIBLE FOR THE ACCURACY OF THE INFORMATION PROVIDED HEREON. MADRONE ASSUMES NO LIABILITY FOR THE ACCURACY OF THE INFORMATION PROVIDED HEREON.

madrone
ENGINEERING
1485 Main Street, Suite 202
St. Helena, California 94574
Tel: (707) 963-6260

CIVIL IMPROVEMENT PLANS
COVER SHEET

NEW MAIN RESIDENCE
AND GARAGE
1515 PINE STREET
ST. HELENA, CA 94574
APN: 009-270-028
PROJECT 19-023



EVERY PERSON PLANNING TO DIG
CALL 800-485-3119 BEFORE YOU BEGIN ANY WORK

FOR MORE INFORMATION
SEE WWW.CALNORTH.ORG

DATE: 08/15/19
ISSUE: DESIGN REVIEW

SHEET:

DRI.0

SHEET INDEX

DRI.0 COVER SHEET
DRI.1 HARDSCAPE AND GRADING
DRI.2 UTILITY PLAN

PROJECT INFORMATION

OWNER: DAVID AND JENNIFER RISKER
1459 KEARNEY STREET
ST. HELENA, CALIFORNIA 94574

ARCHITECT: CHARLES COVELL ARCHITECTS
1407 MAIN STREET, SUITE 102
ST. HELENA, CA 94574
CHARLES COVELL
(707) 968-9280

SITE ADDRESS: 1515 PINE STREET
ST. HELENA, CA 94574


ASSESSOR PARCEL #: 009-270-028
PARCEL SIZE: ±0.37 ACRES
COUNTY ZONING: MR


GEOTECHNICAL ENGINEER: MILLER PACIFIC ENGINEERING GROUP
135 CAMINO DORADO, SUITE 3
NAPA, CA 94558
ART GRAFF
(707) 887-2505

SURVEYOR: TERRA FIRMA SURVEYS, INC.
P.O. BOX 533
ST. HELENA, CA 94574
GREG ZELANZKY, P.L.S.
707/963-7565

CIVIL ENGINEER: MADRONE ENGINEERING
1485 MAIN STREET, SUITE 202
ST. HELENA, CA 94574
JOEL DICKERSON, P.E.
707/302-6280

NOT FOR CONSTRUCTION

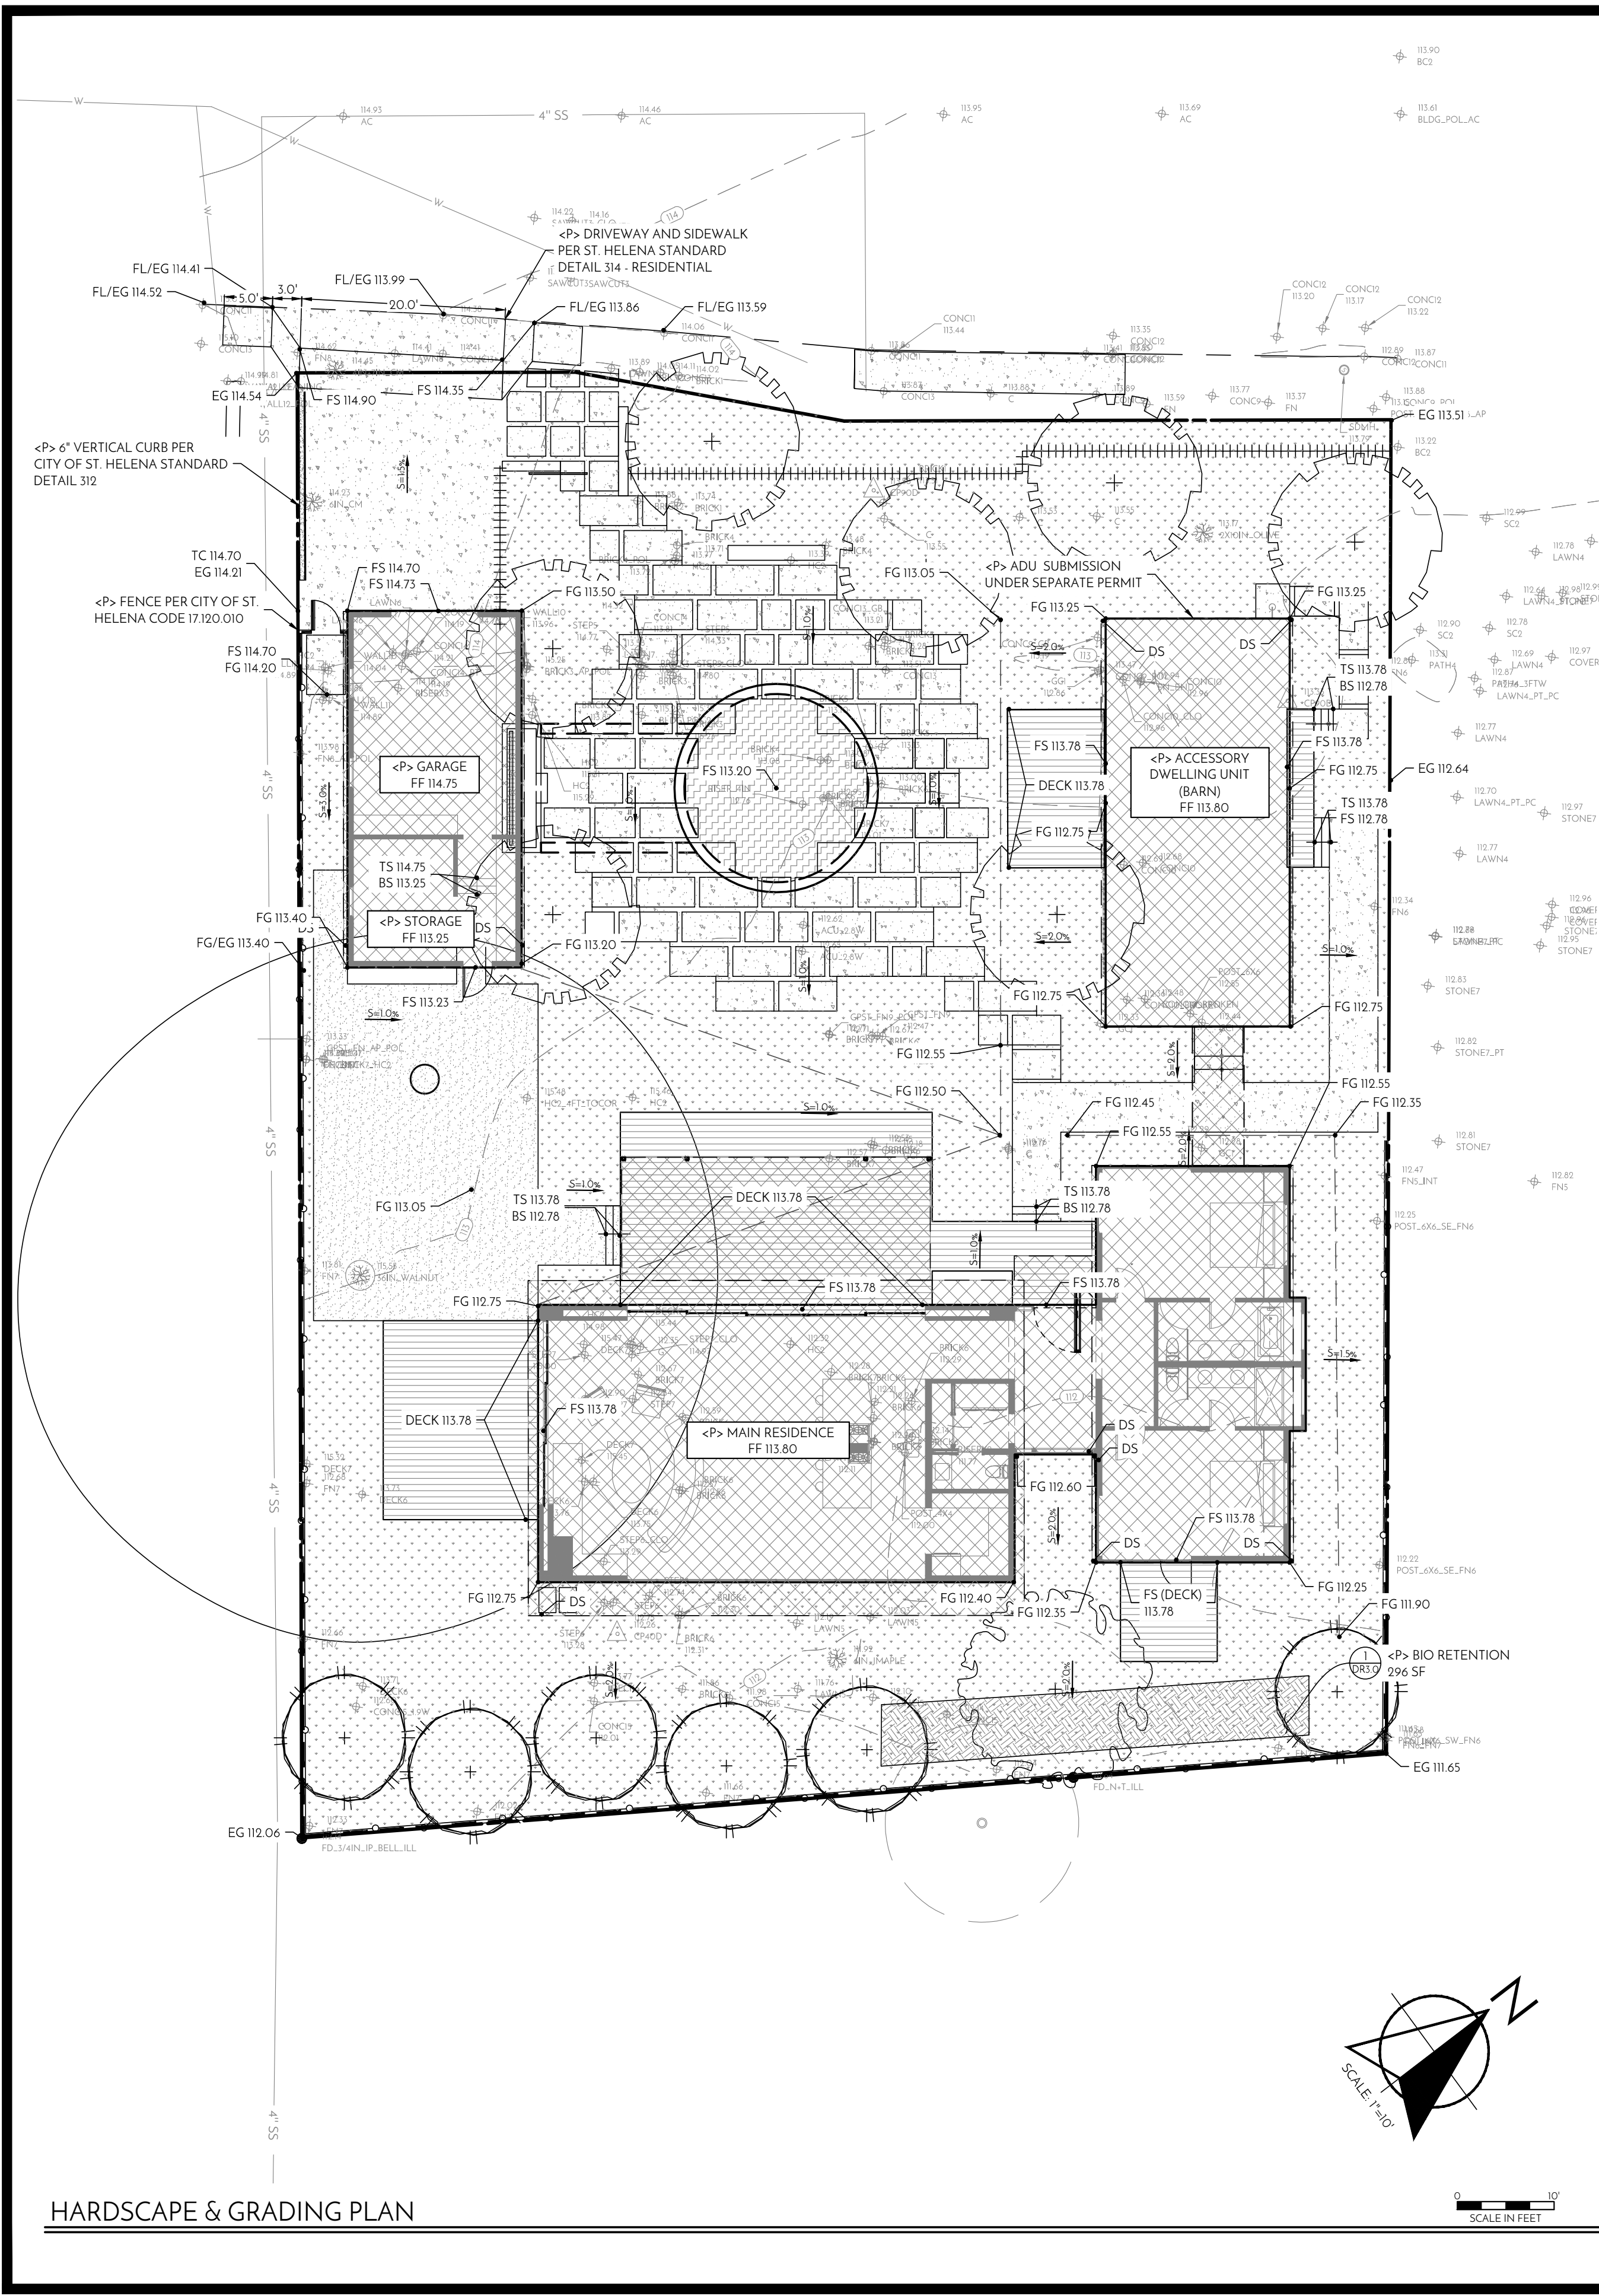

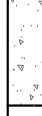HARDSCAPE LEGEND					
	TYPE OF IMPERVIOUS SURFACE	AREA DESCRIPTIONS	AREA (SF)	TYPICAL SECTION	PERVIOUS/ IMPERVIOUS
	BUILDINGS, GARAGES, CARPORTS, OTHER STRUCTURES WITH ROOFS	BUILDINGS	4,275	N/A	IMPERVIOUS
		WALLS	0	N/A	IMPERVIOUS
	PATIO, IMPERVIOUS DECKING, PAVERS AND IMPERVIOUS LINERS	CONCRETE/PAVERS	1,960	SLD	IMPERVIOUS
	SIDEWALKS	CONCRETE	210	SEE CITY STD	IMPERVIOUS
	ROADWAYS AND DRIVEWAYS	ASPHALT CONCRETE	0	2.5" AC OVER 6.0" CL 2 AB	IMPERVIOUS
		CONCRETE	555	4" CONC OVER 4" CL 2 AB	IMPERVIOUS
		GRAVEL	0	10" CL 2 AB	IMPERVIOUS
	OTHER PERVIOUS SURFACE	DECOMPOSED GRANITE	885	N/A	PERVIOUS
		PLANTING	9,360	N/A	PERVIOUS
		FOUNTAIN	0	N/A	PERVIOUS
		WOOD DECK	1,370	N/A	PERVIOUS
		TOTAL	16,657		
TOTAL NEW/RECONSTRUCTED IMPERVIOUS AREA:			7,000 SF (0.15 AC)		
TOTAL DISTURBED SOIL AREA:			13,014 SF (0.29 AC)		

THESE PLANS AND SPECIFICATIONS HAVE BEEN PREPARED BY THE ENGINEER OR ARCHITECT AND ARE NOT TO BE USED FOR ANY OTHER PROJECT WITHOUT THE WRITTEN CONSENT OF THE ENGINEER OR ARCHITECT. THE USER SHALL BE RESPONSIBLE FOR OBTAINING ALL NECESSARY PERMITS AND FOR VERIFYING THE ACCURACY OF THE INFORMATION PROVIDED BY THE USER. THE ENGINEER OR ARCHITECT SHALL NOT BE RESPONSIBLE FOR ANY ERRORS OR OMISSIONS IN THESE PLANS AND SPECIFICATIONS.

madrone
engineering
1445 Main Street, Suite 202
St. Helena, CA 94574
Tel: 707.302.6800

CIVIL IMPROVEMENT PLANS
HARDSCAPE & GRADING PLAN

NEW MAIN RESIDENCE
AND GARAGE
1515 PINE STREET
ST. HELENA, CA 94574
APN: 009-270-028
PROJECT 19-023






EVERY PERSON PLANNING TO EXCAVATE SHALL CALL 811 PRIOR TO EXCAVATION.
FOR MORE INFORMATION
SEE WWW.CALIFORNIA811.COM

DATE: 08/15/19 ISSUE: DESIGN REVIEW

SHEET: DR2.0

NOT FOR CONSTRUCTION

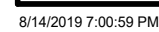

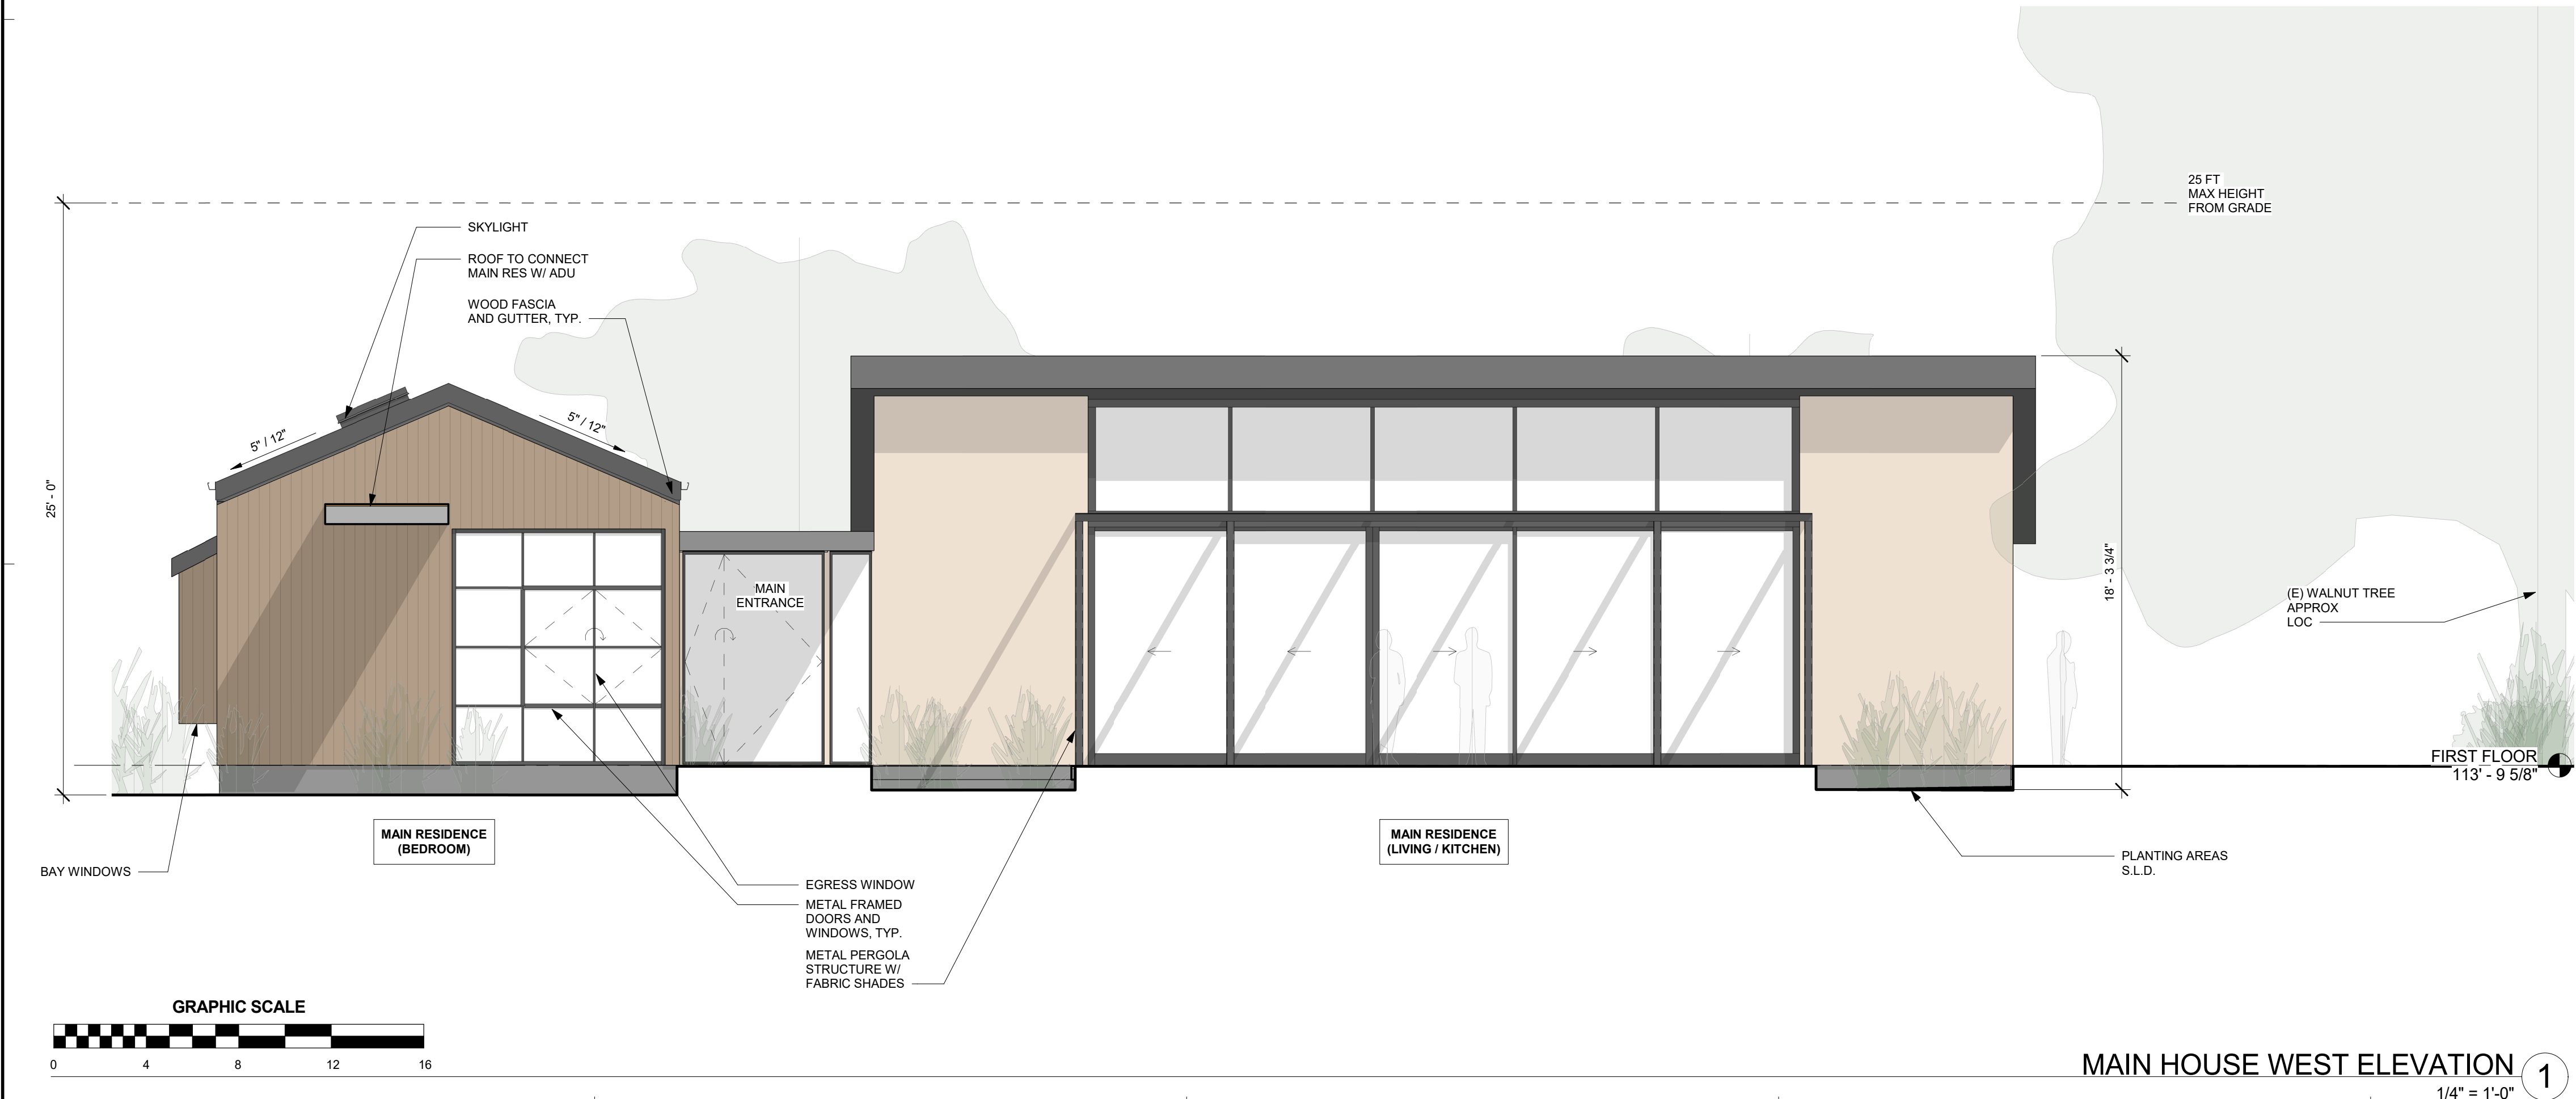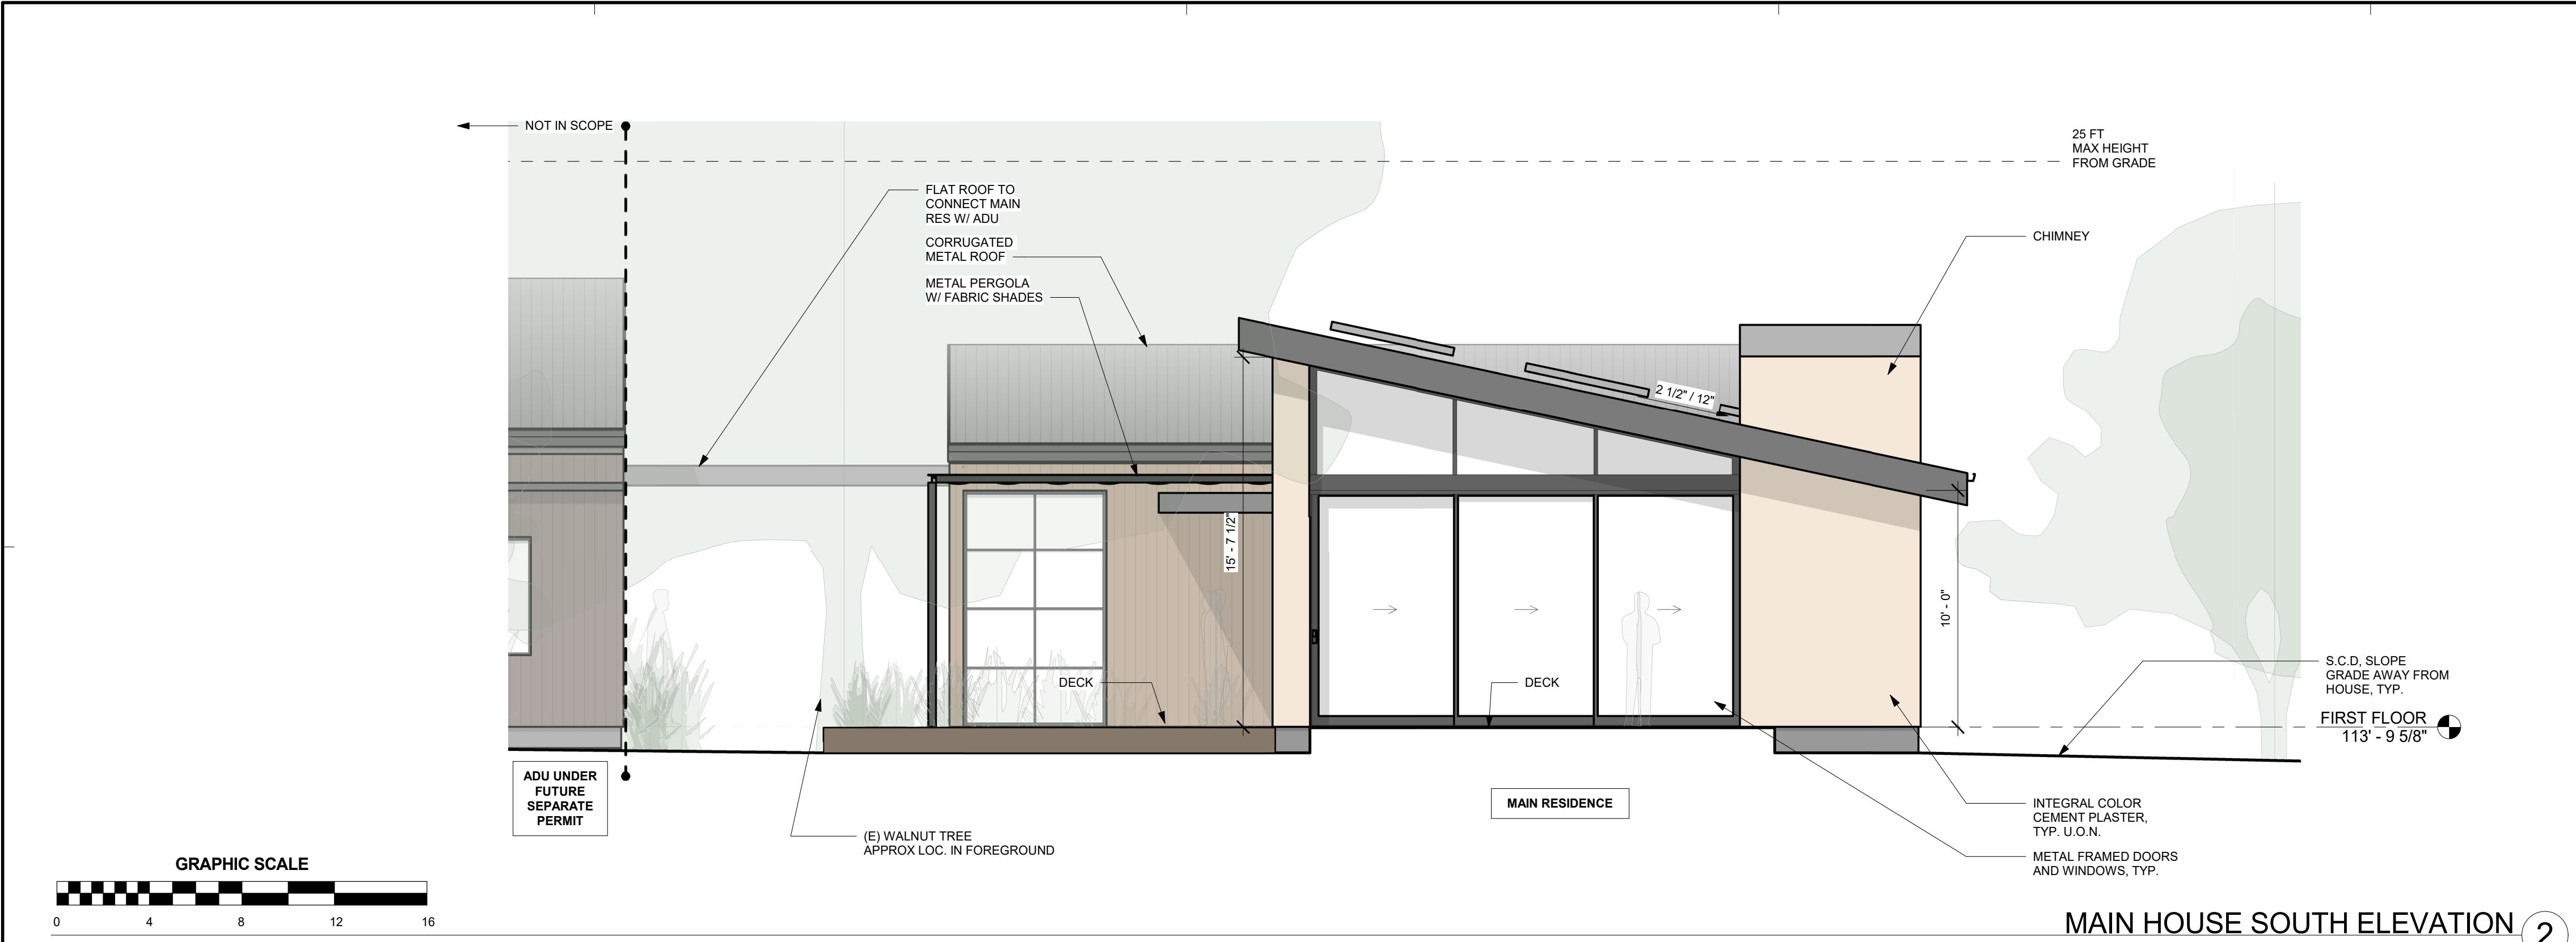

GENERAL NOTES:

1. PLANTING SHOWN IN ELEVATIONS ARE FOR ILLUSTRATIVE PURPOSES ONLY, S.L.D. FOR PLANTING AND VEGETATION PLANS

This document, and the ideas and designs incorporated herein, is an original work of Charles Covell. It is the property of Charles Covell. Use or copying in whole or in part without the written consent of Charles Covell is prohibited by law. Charles Covell disclaims any liability for damages or costs of any kind, in whole or in part at any other location.

Copyright © 2019 by CHARLES COVELL

CHARLES COVELL
architect

1407 MAIN STREET SUITE 102
ST. HELENA, CALIFORNIA
TEL: 707-968-9280
chuck@covell-architect.com

NEW RESIDENCE AND GARAGE

1515 PINE STREET
ST HELENA CA 94574

Date: 8.15.19
Drawn By: MLC
Checked By: CVC
Project No.: 1807

Rev. No. Date

PLNG SUBMITTAL 8.15.19



Sheet Title

EXTERIOR ELEVATIONS

SCALE: As Indicated

Sheet No.

A3.00

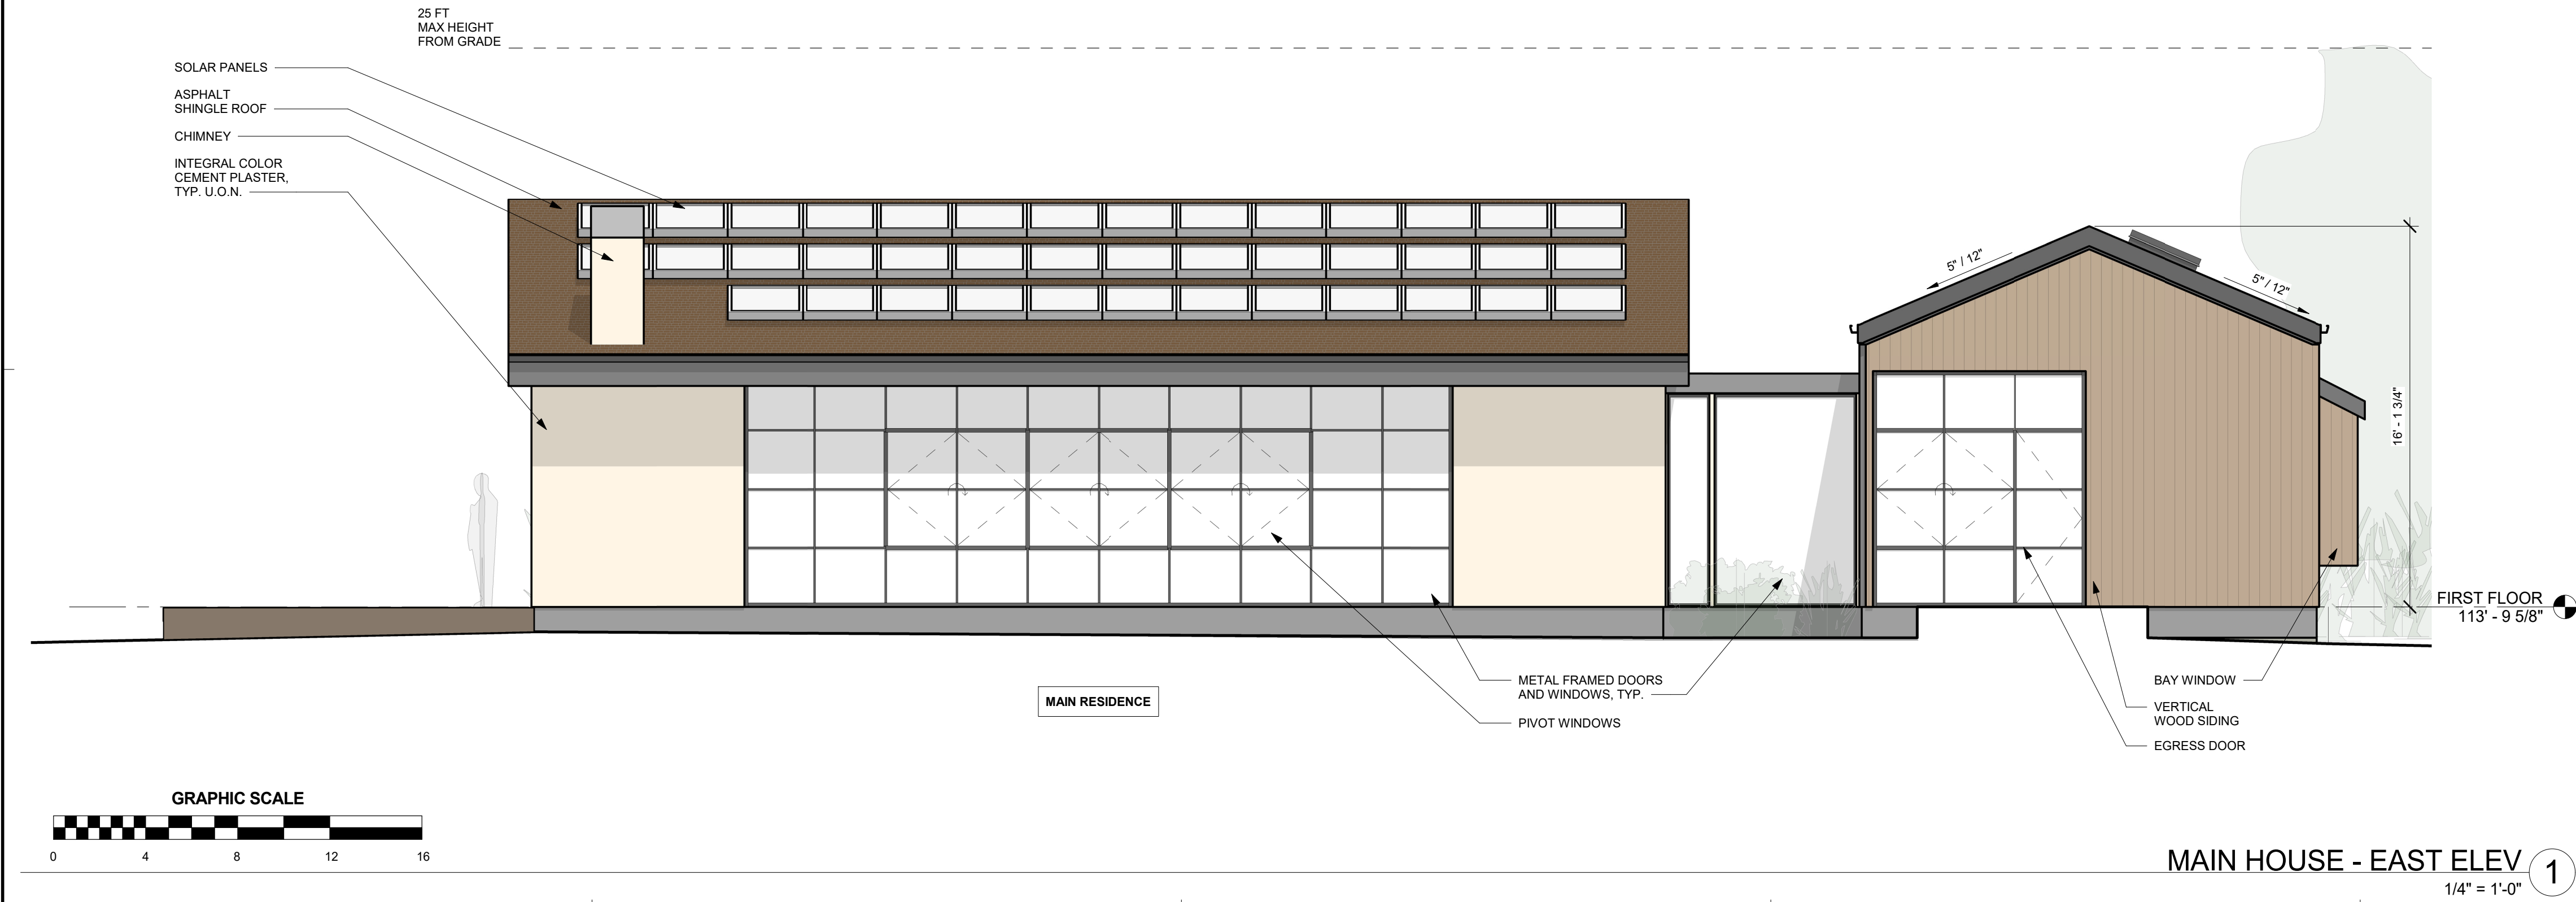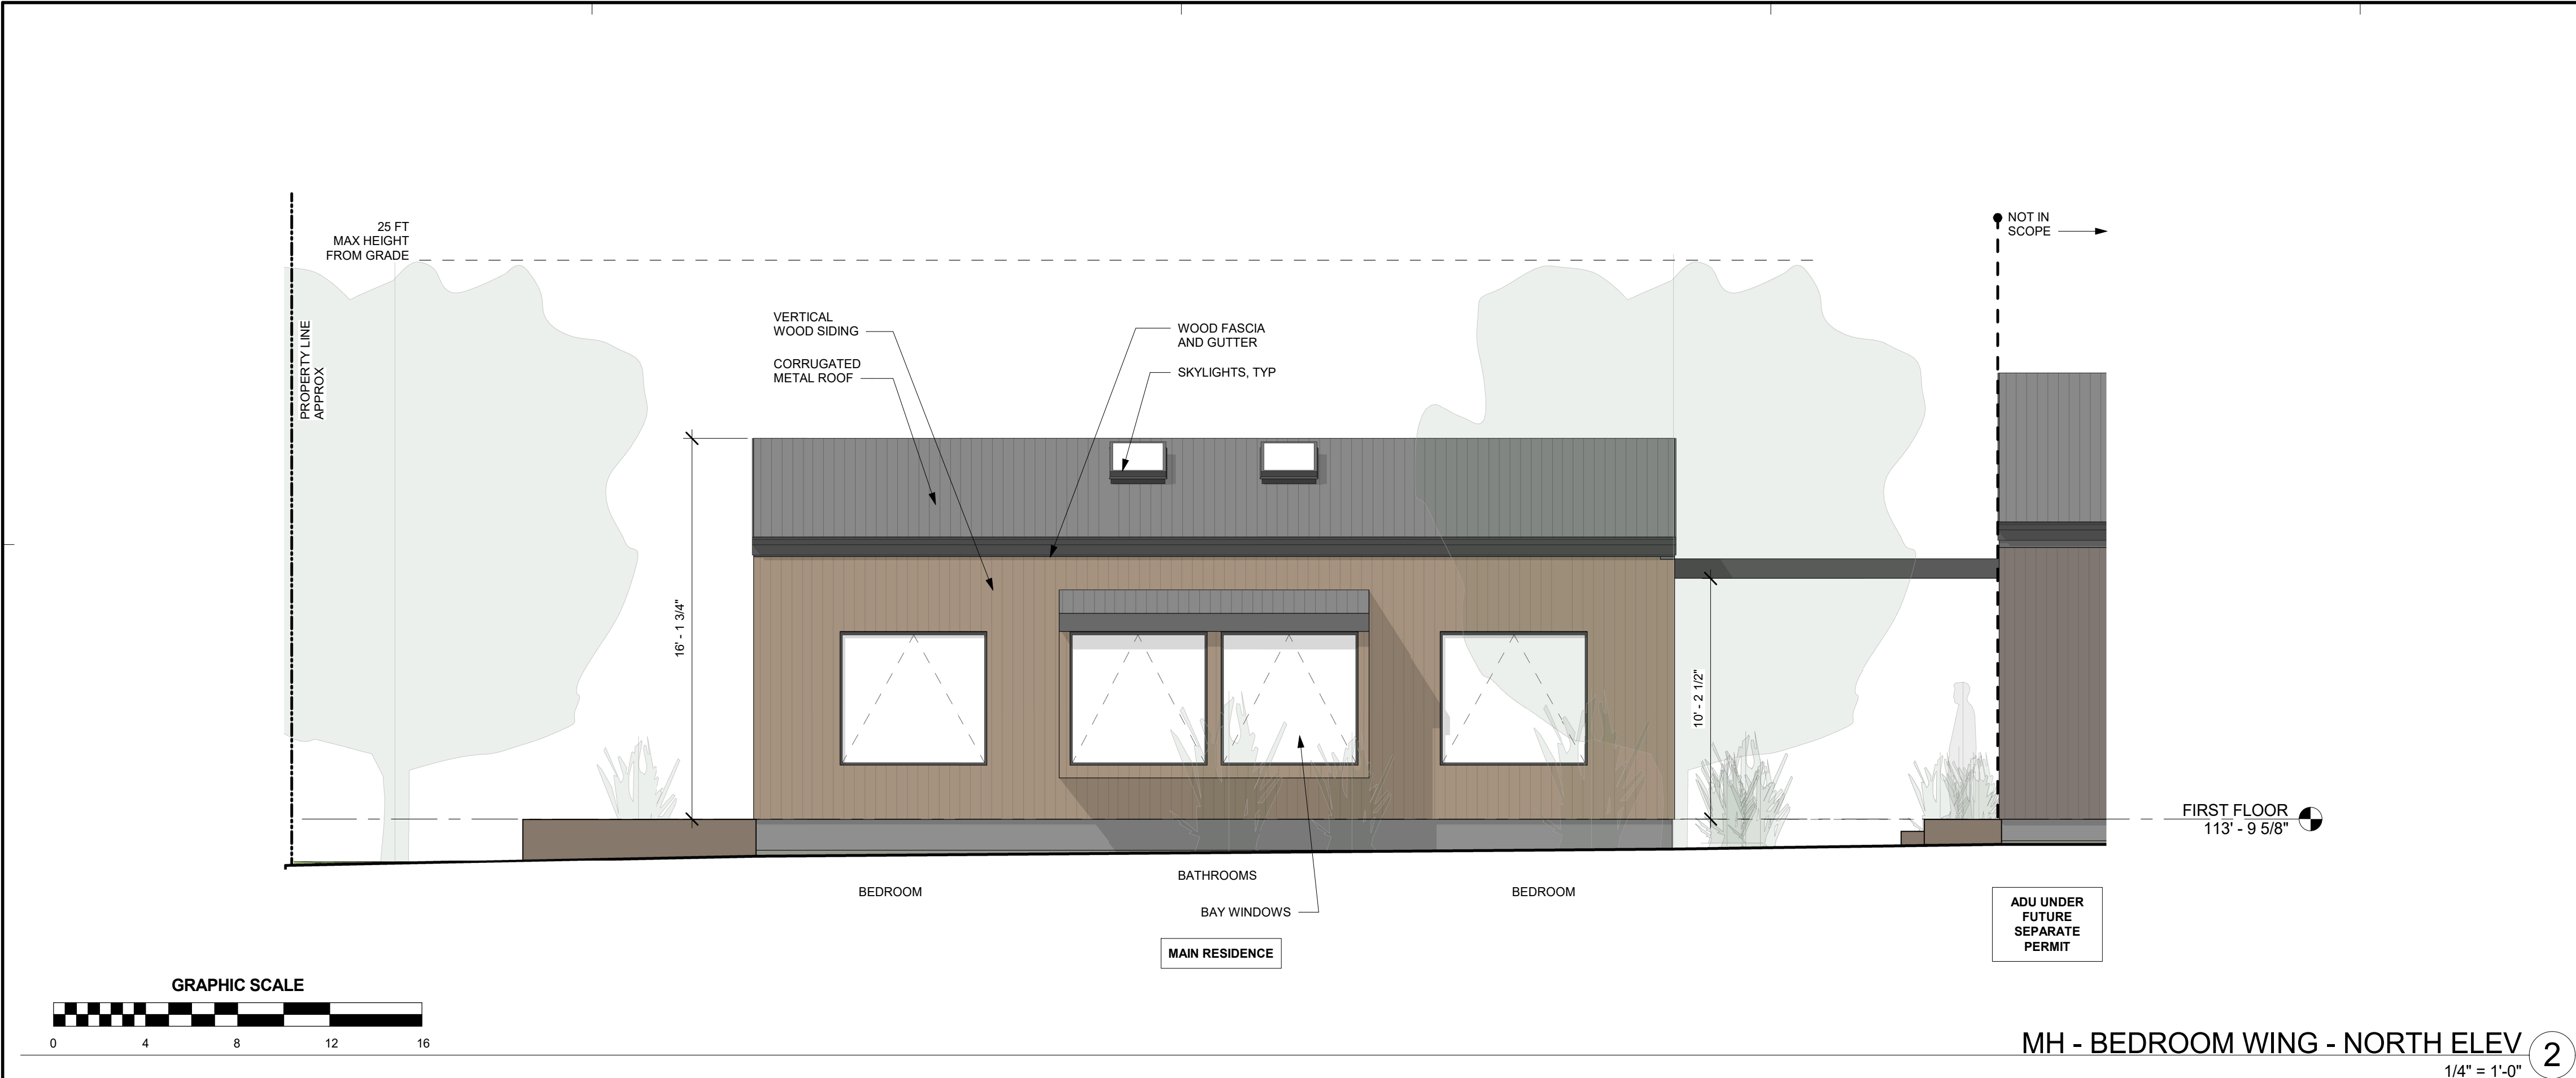

GENERAL NOTES:

1. PLANTING SHOWN IN ELEVATIONS ARE FOR ILLUSTRATIVE PURPOSES ONLY, S.L.D. FOR PLANTING AND VEGETATION PLANS

This document, and the ideas and designs incorporated herein, is an original work of Charles Covell. It is the property of Charles Covell. Use or copying in whole or in part without the written consent of Charles Covell is prohibited by law. Charles Covell disclaims any liability for damages or losses of any kind, if used whole or in part at any other location.

Copyright © 2019 by CHARLES COVELL

CHARLES COVELL
architect

1407 MAIN STREET SUITE 102
ST. HELENA, CALIFORNIA
TEL: 707-968-9280
chuck@covell-architect.com

NEW RESIDENCE AND GARAGE

1515 PINE STREET
ST HELENA CA 94574

Date: 8.15.19
Drawn By: MLC
Checked by: CVC
Project No.: 1807

Rev. No. Date

PLNG SUBMITTAL 8.15.19


Sheet Title

EXTERIOR ELEVATIONS



SCALE: As Indicated

Sheet No.

A3.01

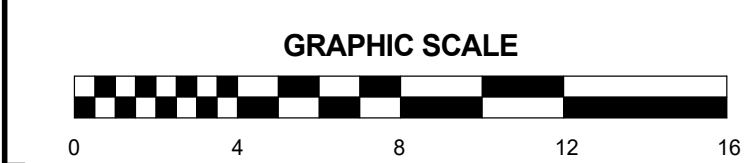

MH - PARTIAL SECTION THRU FOYER - NORTH ELEVATION ②
1/4" = 1'-0"

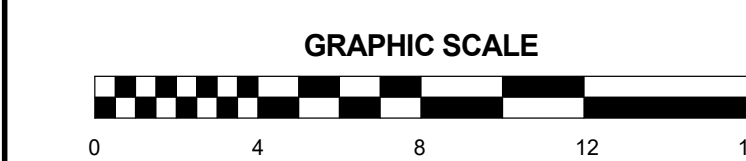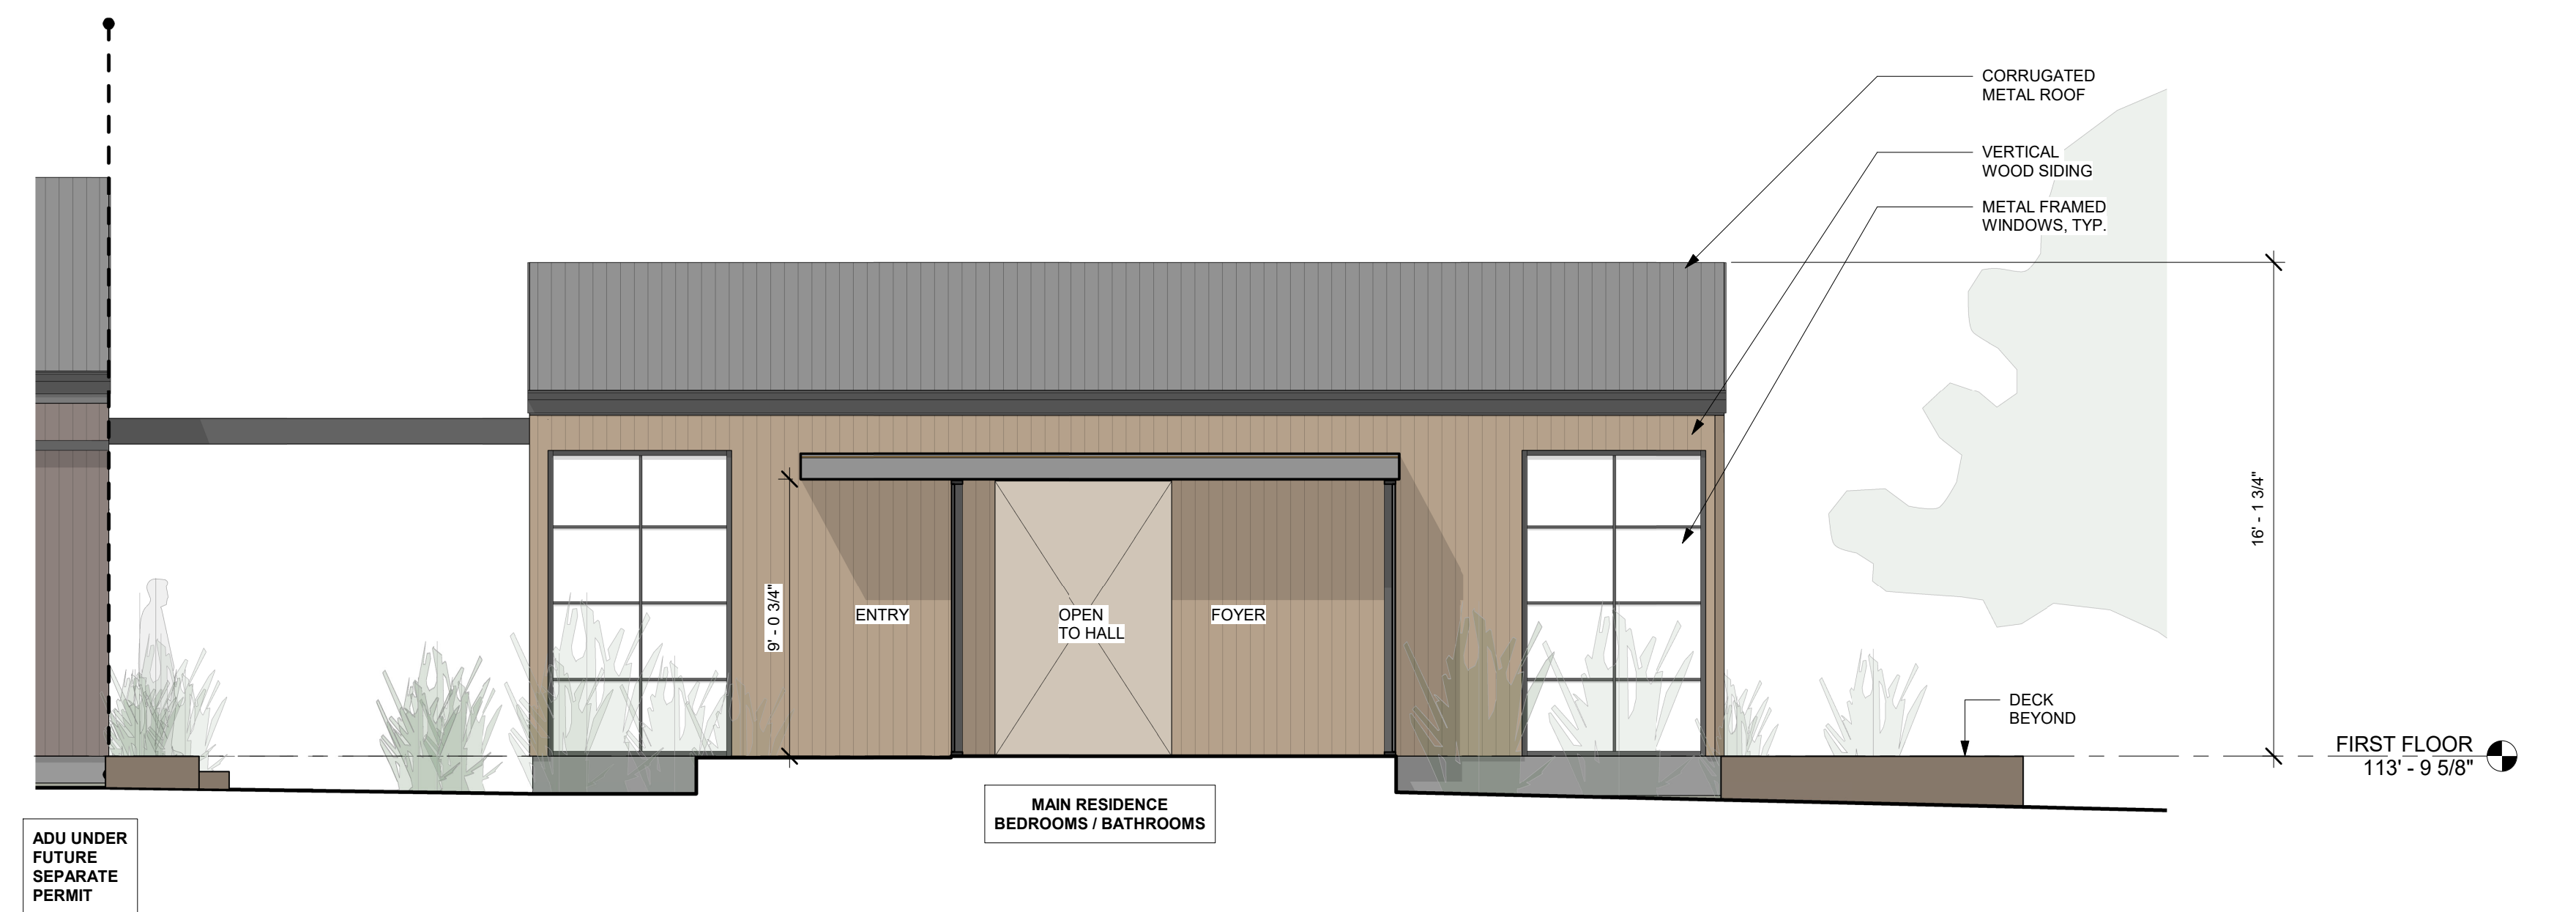

MH - PARTIAL SECTION THRU FOYER - SOUTH ELEVATION ①
1/4" = 1'-0"

GENERAL NOTES:

1. PLANTING SHOWN IN ELEVATIONS ARE FOR ILLUSTRATIVE PURPOSES ONLY, S.L.D. FOR PLANTING AND VEGETATION PLANS

This document, and the ideas and designs incorporated herein, is an original work of Charles Covell. It is the property of Charles Covell. Use or copying in whole or in part without the written consent of Charles Covell is prohibited by law. Charles Covell disclaims any liability for damages or costs of any kind, in whole or in part at any other location.

Copyright © 2019 by CHARLES COVELL

CHARLES COVELL
architect

1407 MAIN STREET SUITE 102
ST. HELENA, CALIFORNIA
TEL. 707-968-9280
chuck@covell-architect.com

NEW RESIDENCE AND GARAGE

1515 PINE STREET
ST HELENA CA 94574

Date	8.15.19
Drawn By	MLC
Checked by	CVC
Project No.	.1807
Rev. No.	Date
PLNG SUBMITTAL	8.15.19

Sheet Title

EXTERIOR ELEVATIONS

SCALE: As Indicated

Sheet No.

A3.02

GENERAL NOTES:
1. PLANTING SHOWN IN ELEVATIONS ARE FOR ILLUSTRATIVE PURPOSES ONLY, S.L.D. FOR PLANTING AND VEGETATION PLANS

This document, and the ideas and designs incorporated herein, is an original work of Charles Covell. It is the property of Charles Covell. Use or copying in whole or in part without the written consent of Charles Covell is prohibited by law. Charles Covell disclaims any liability for damages or costs incurred, in whole or in part at any other location.
Copyright © 2019 by CHARLES COVELL

CHARLES COVELL
architect
1407 MAIN STREET SUITE 102
ST. HELENA, CALIFORNIA
TEL. 707-968-9280
chuck@covell-architect.com

NEW RESIDENCE AND GARAGE


1515 PINE STREET
ST HELENA CA 94574

Date	8.15.19
Drawn By	MLC
Checked by	CVC
Project No.	.1807
Rev. No.	Date
PLNG SUBMITTAL	8.15.19


Sheet Title
EXTERIOR ELEVATIONS

SCALE: As Indicated
Sheet No.


A3.03

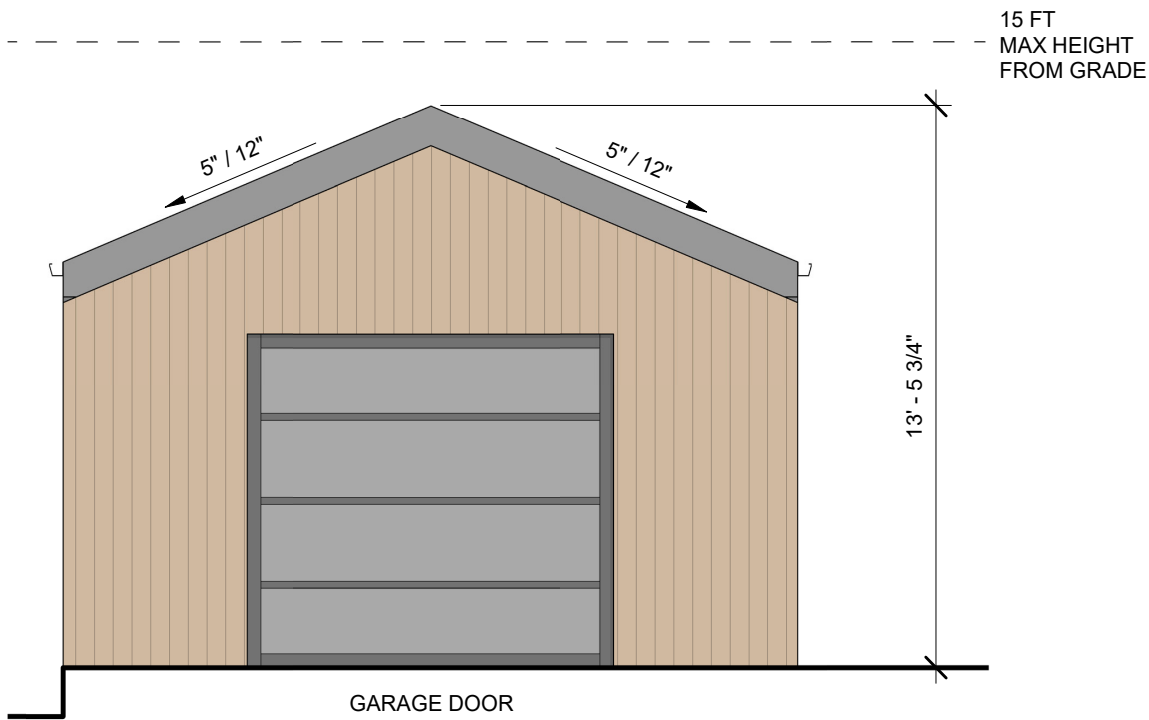


GARAGE - WEST ELEV 4
1/4" = 1'-0"

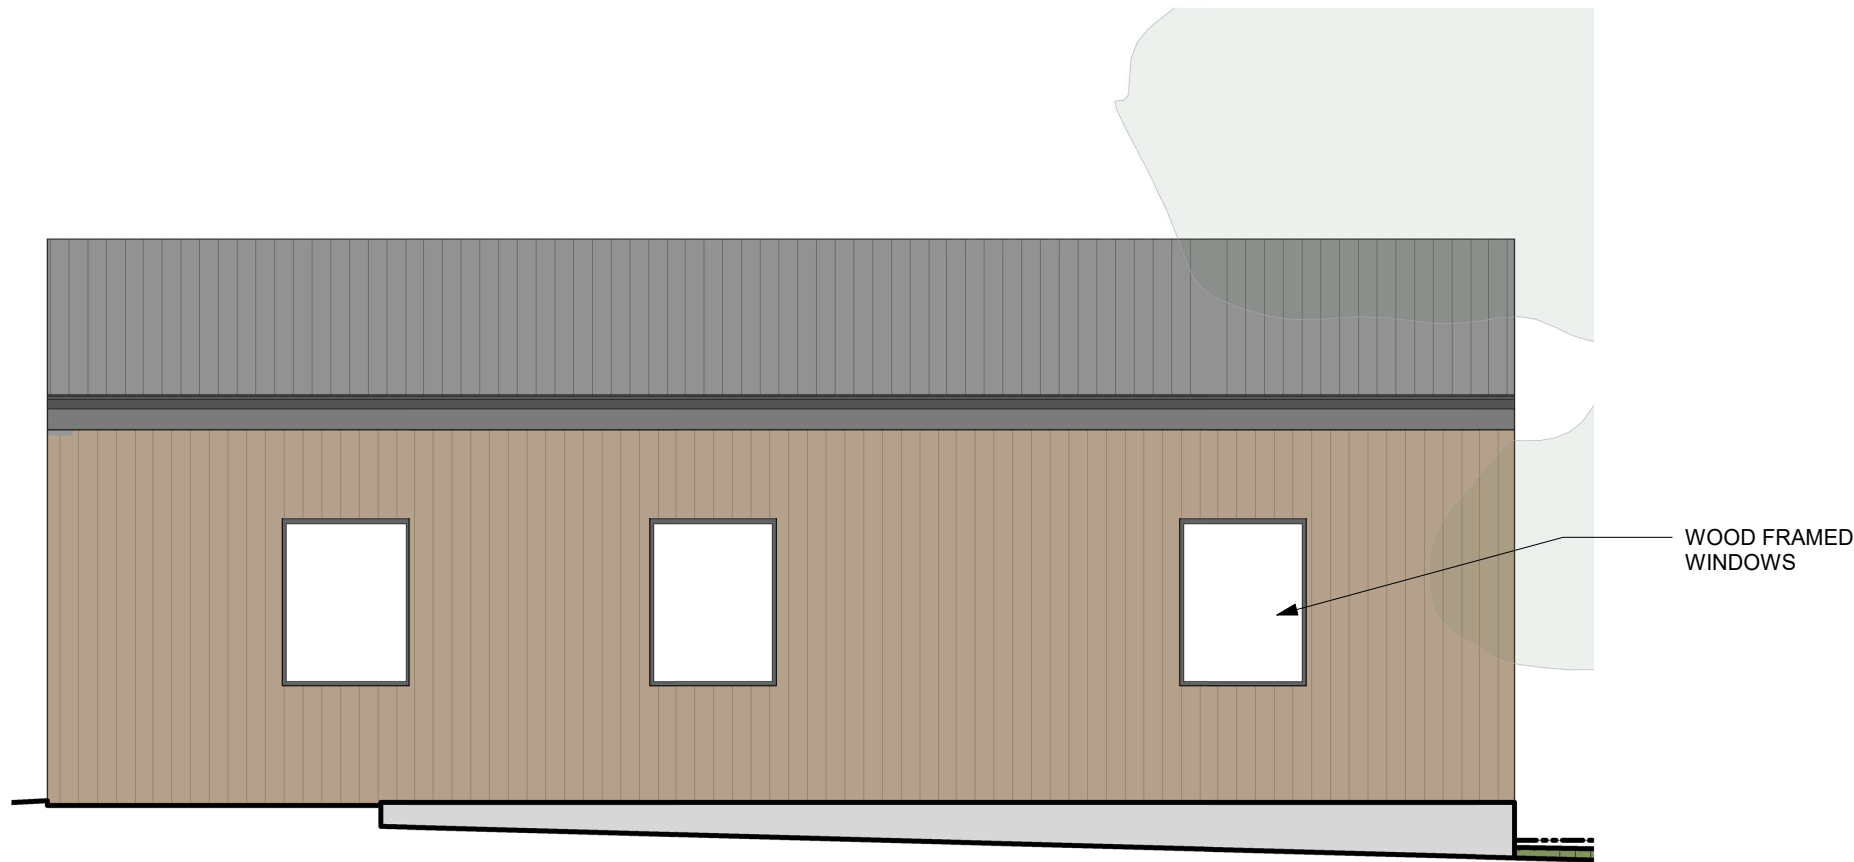


GARAGE - SOUTH ELEV 3
1/4" = 1'-0"






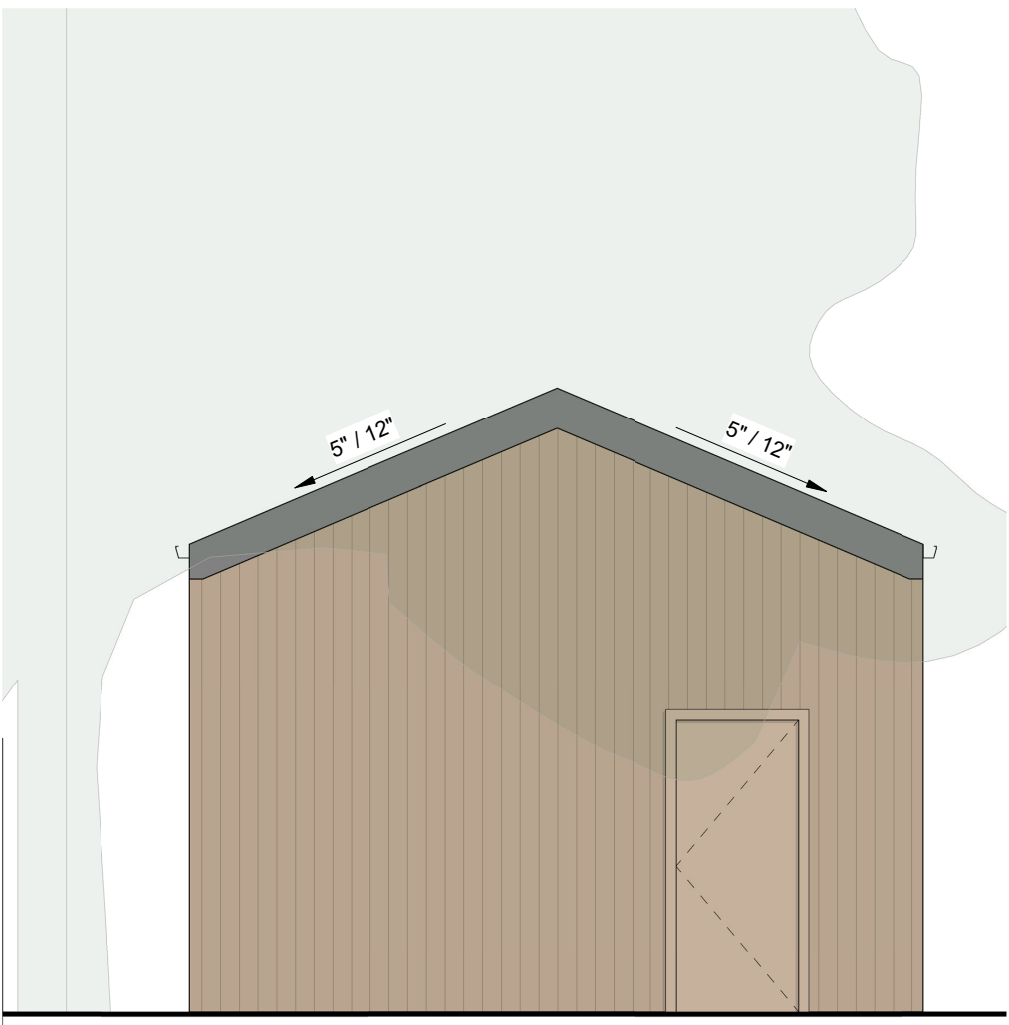


GARAGE - EAST ELEV 2
1/4" = 1'-0"

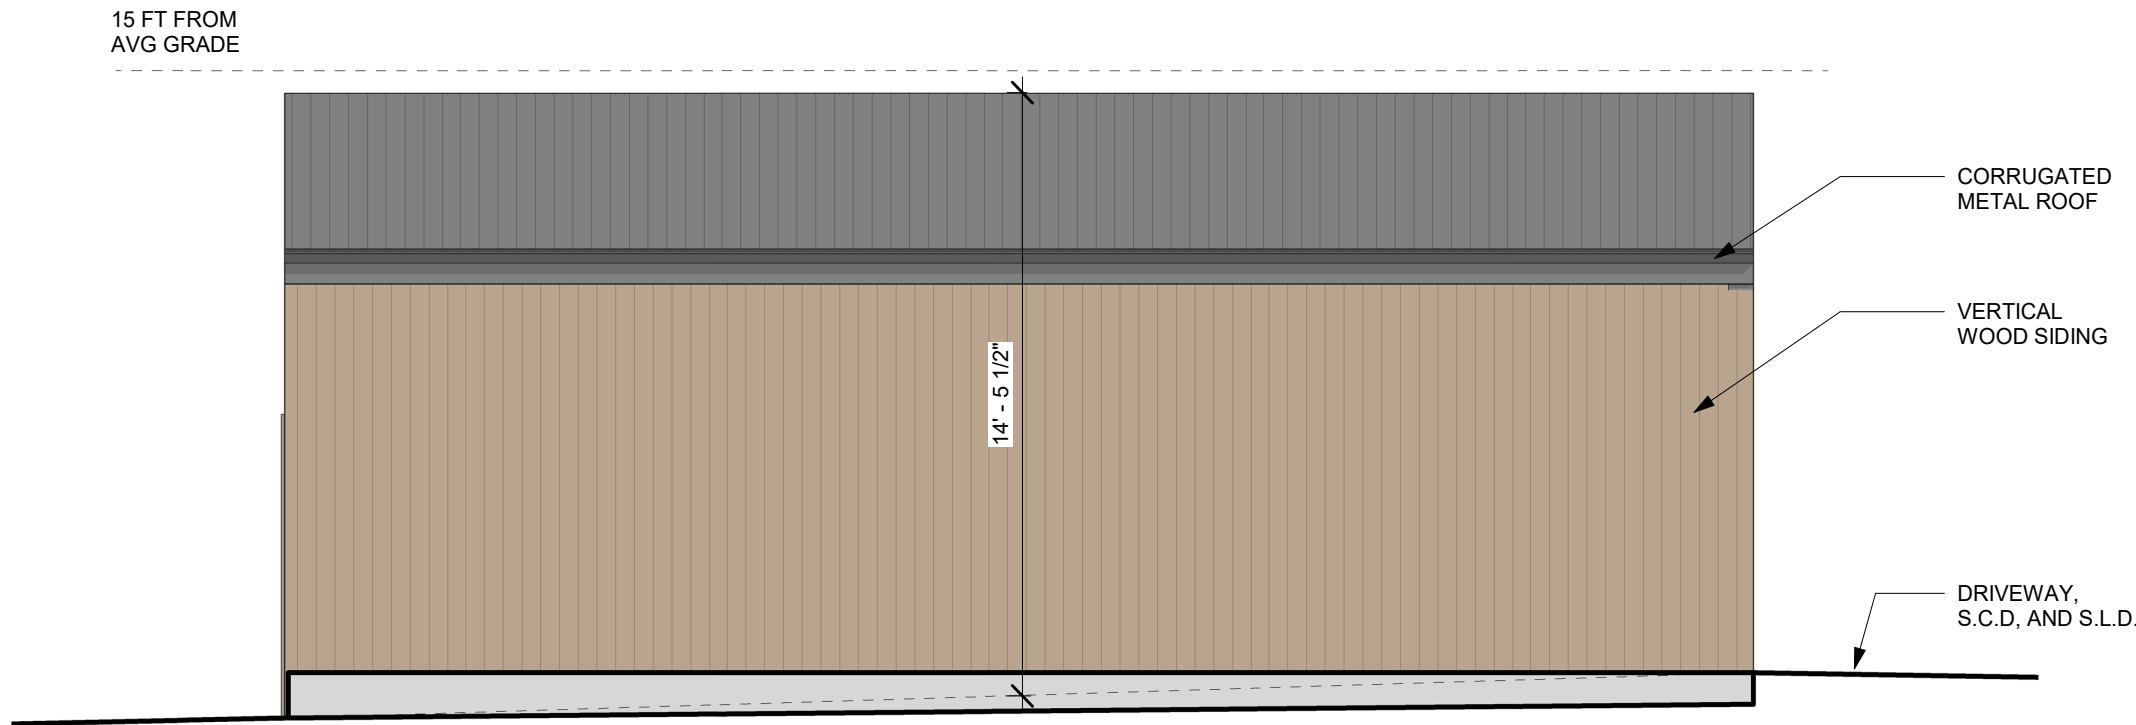

GARAGE - NORTH ELEV 1
1/4" = 1'-0"

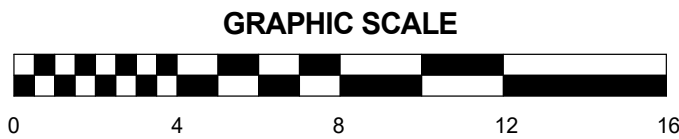

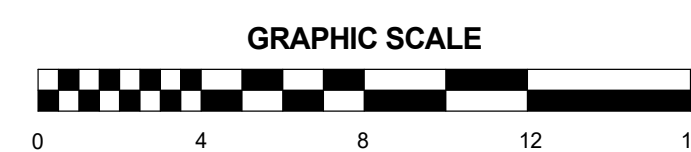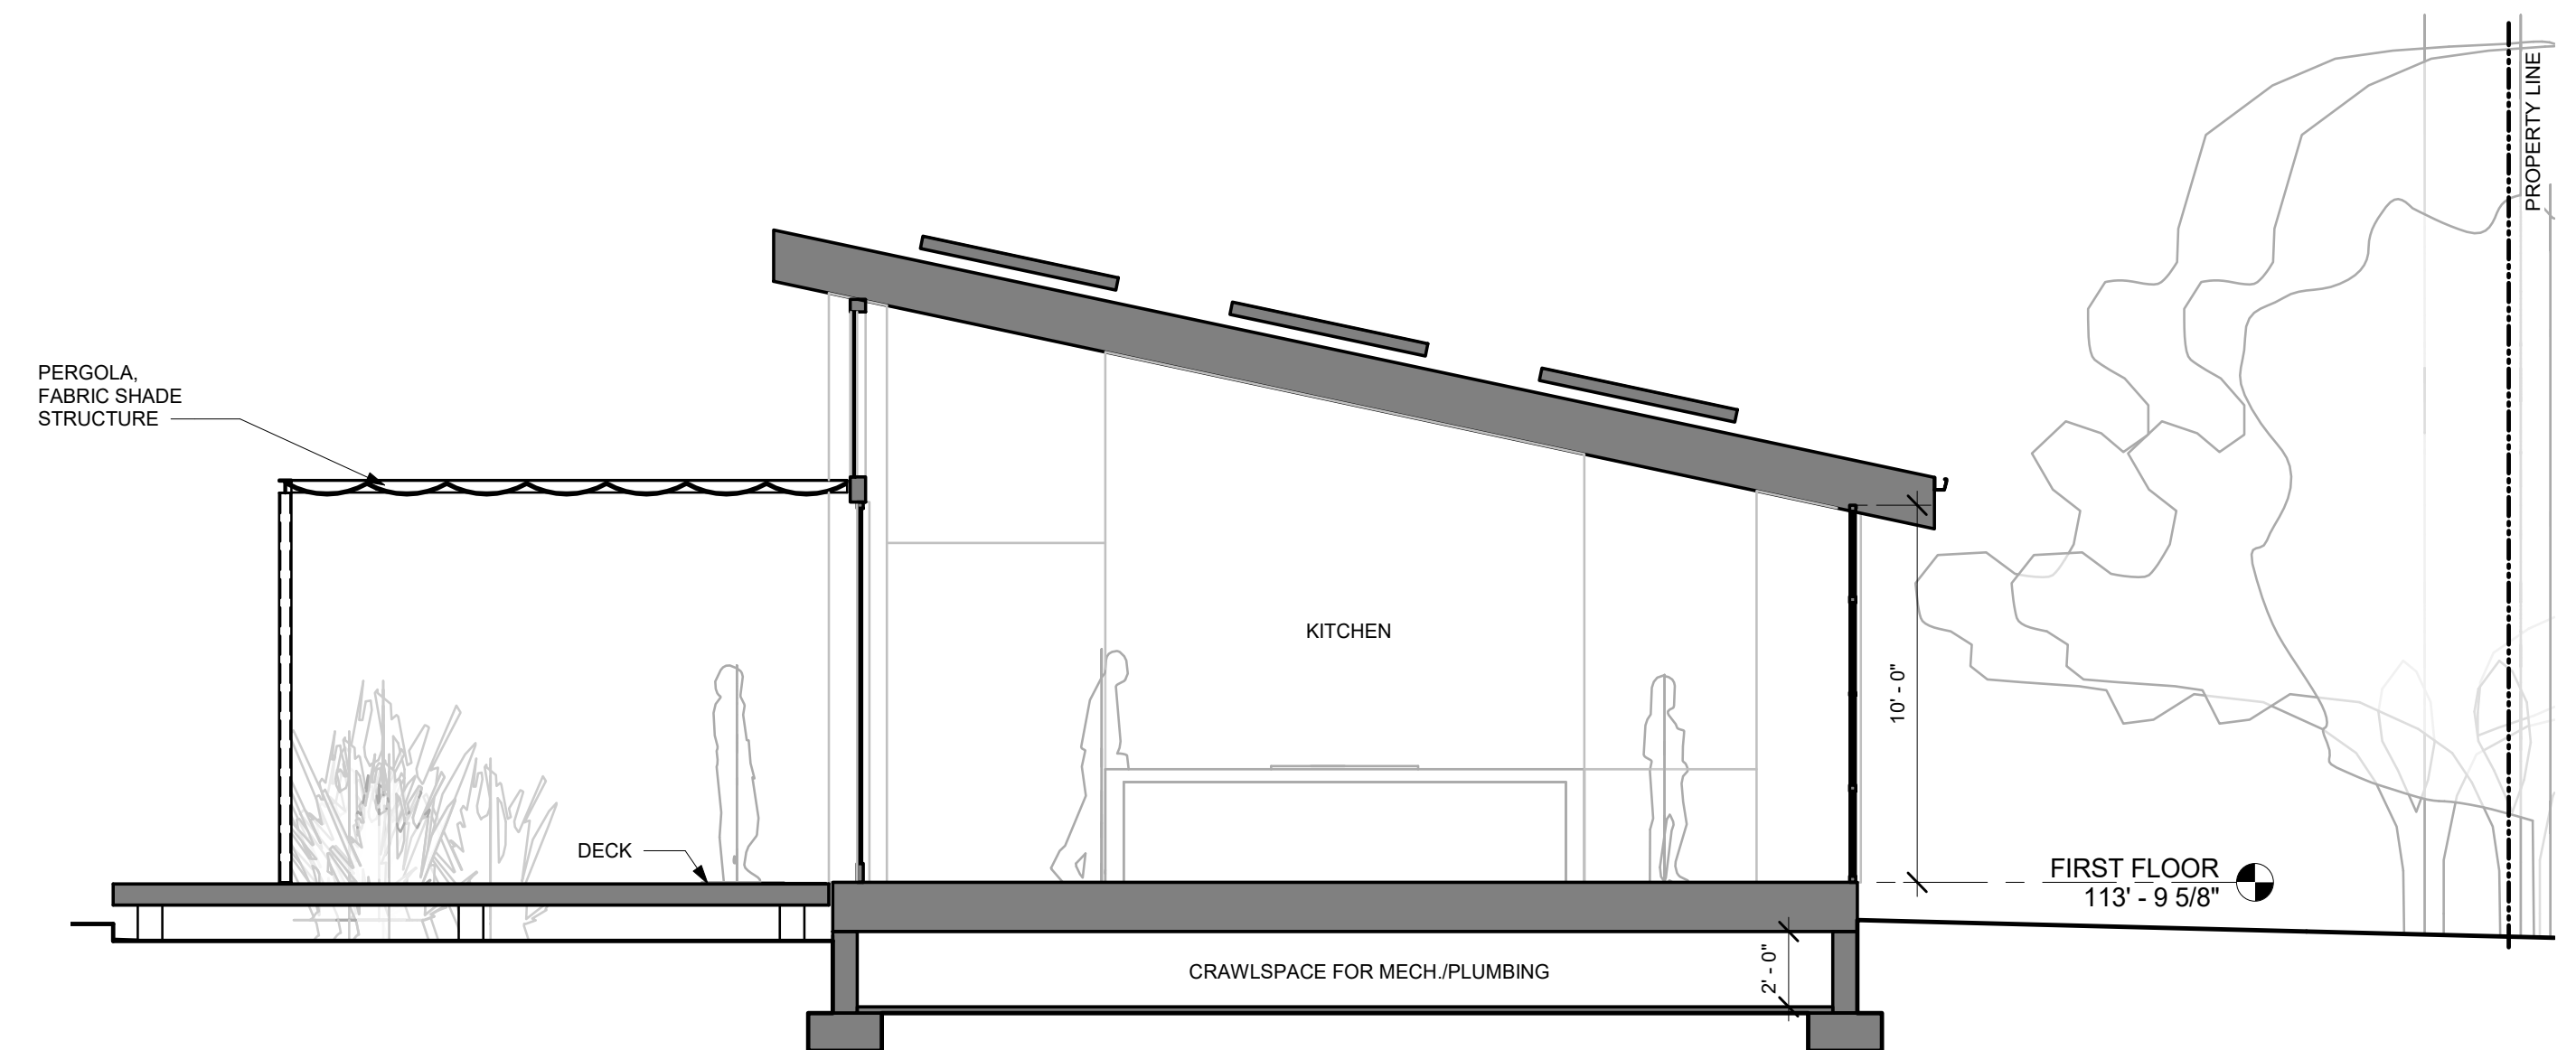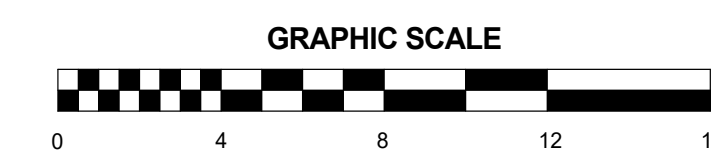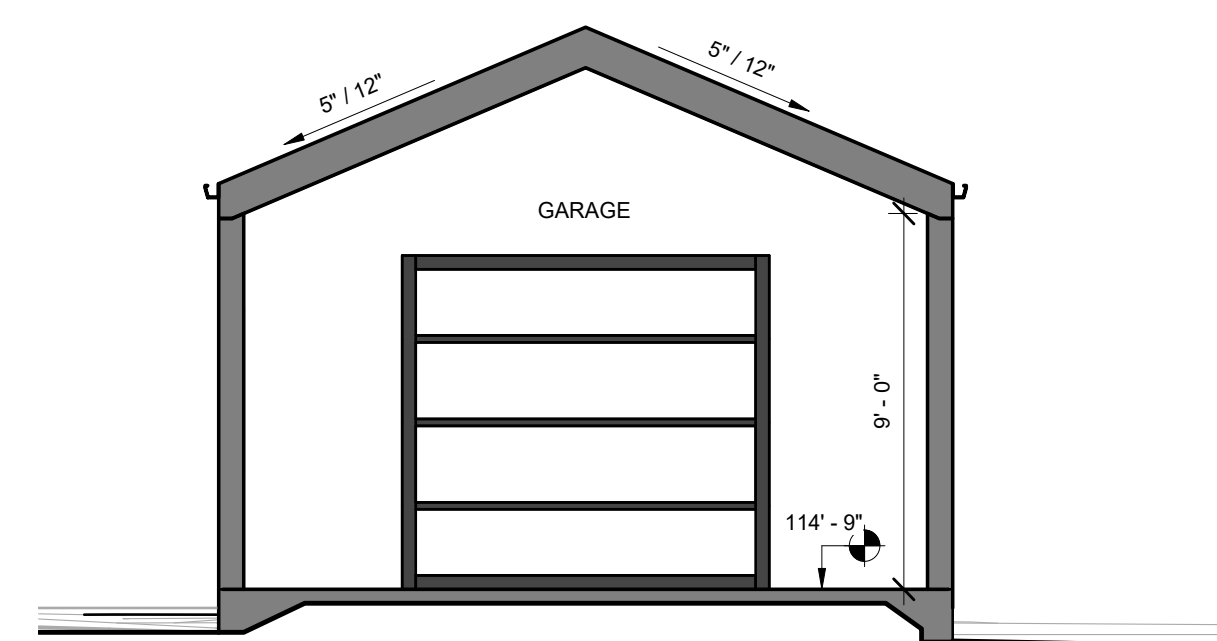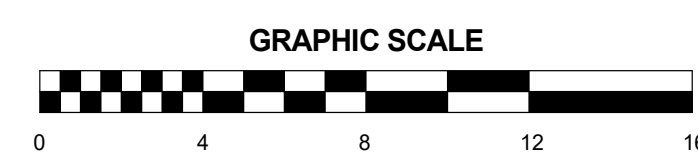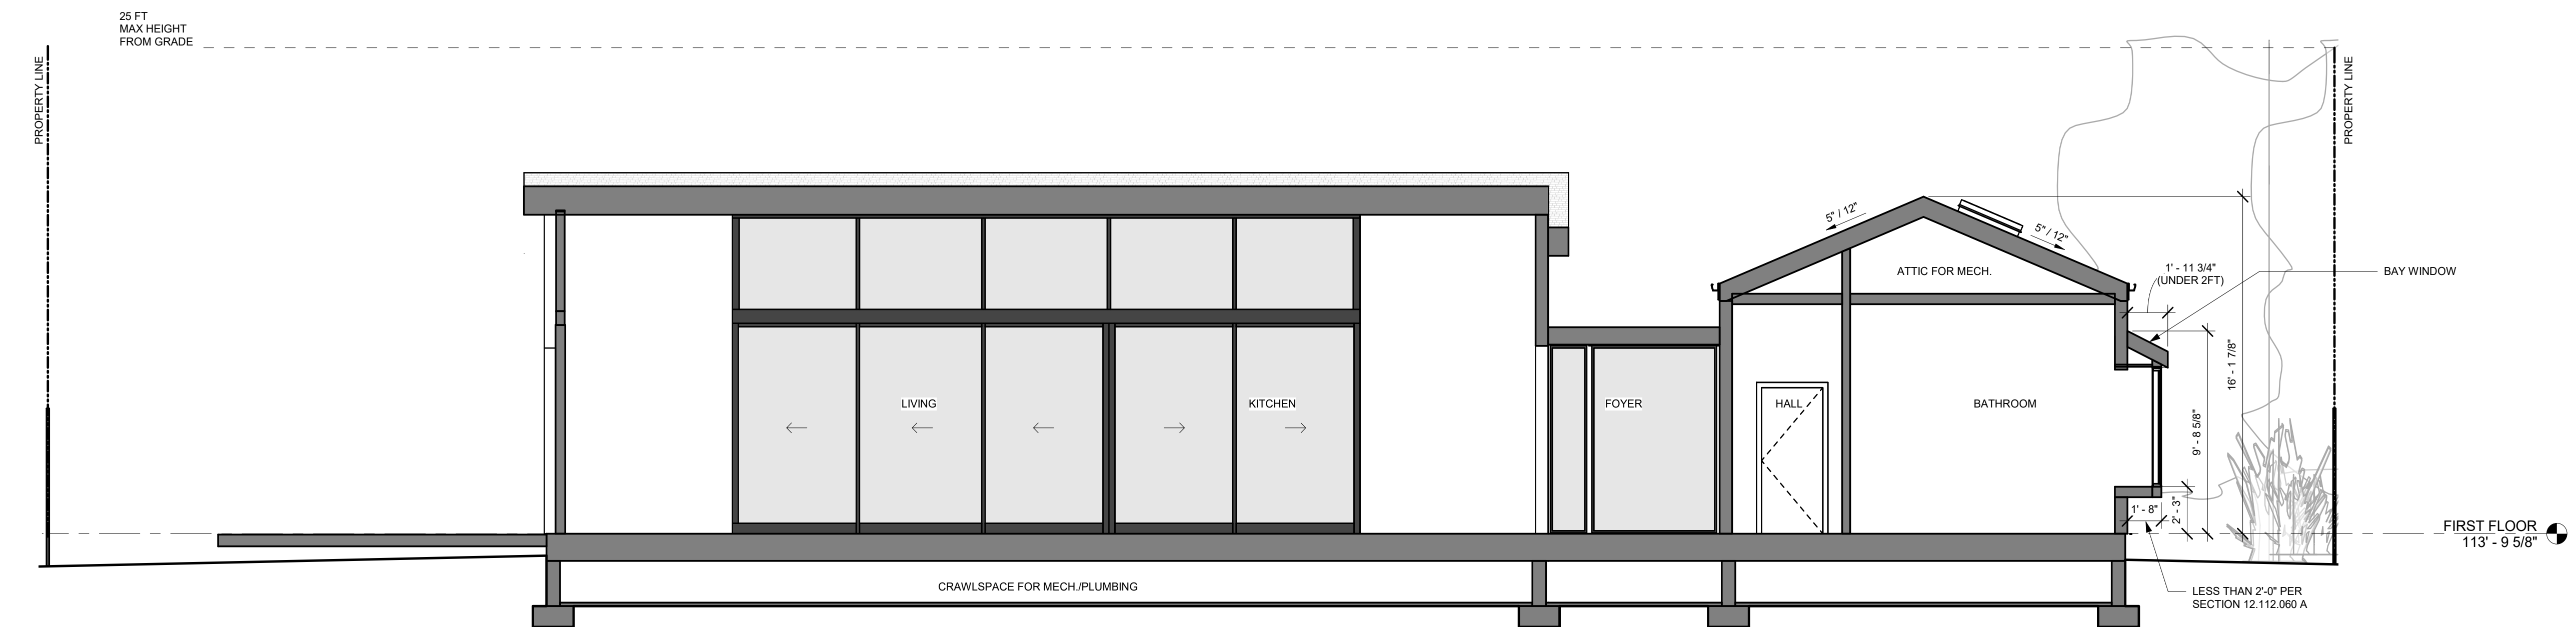

This document, and the Meas and designs incorporated herein, is an instrument of professional service. It is the property of Charles Covell. Use or copying in whole or in part without written consent by Charles Covell is prohibited by law. Charles Covell disclaims responsibility for the documents if used whole or in part at any other location.

Copyright © 2010 by CHARLES COVELL

CHARLES COVELL
architect

107 MAIN STREET SUITE 102
ST. HELENA, CALIFORNIA
TEL. 707-968-9280
chuck@covell-architect.com

NEW RESIDENCE AND GARAGE

1515 PINE STREET
ST HELENA CA 94574

Date	8.15.19
Drawn By	MLC
Checked by	CVC
Project No.	1807
Rev. No.	Date
PLNG SUBMITTAL	8.15.19

PLNG SUBMITTAL	8.15.19
----------------	---------

Sheet Title

SECTIONS

SCALE: 1/4" = 1'-0"

Sheet No.

A6.00

CHARLES COVELL
ARCHITECT

Project Narrative

1515 Pine Street
St Helena, CA. 94574
APN: 009-270-028-000

The project is located at the dead end of Pine Street, accessed through Stockton Street. The existing structure was built in 1940 and it is comprised of two buildings, the main residence and the garage/storage building. The existing residence has 4 bedrooms, 2 bathrooms, a living room, dining and kitchen, separate family room and laundry room. Behind the house there is a large raised deck built around a walnut tree. The existing front and rear yards are mainly lawn with various fruit trees. See (E) landscape plan and (E) site plan for more information. The existing residence is roughly 80 years old, with what appears to be very minimal upgrades. The rear deck is unstable. The residence is not historic.

The proposed project includes demolishing the existing main residence and garage/storage buildings on site and replacing them with a main residence (2 bedrooms & 2 ½ bathrooms), an ADU (1 bedroom & 1 bathroom, under separate future permit, not subject to planning review), and a garage/storage building. We are reducing the number of bedrooms from 4 to 3 total on site, therefore it does not trigger a water neutrality report.

The main residence has two main forms connected by the entry/foyer. The main volume is centered on the garden with living, kitchen, laundry and powder room. The other form is comprised of two bedrooms and two bathrooms.

The design concept is to place the buildings around a central garden with the main residence towards the rear of the property and the ADU and garage/storage buildings flanking the sides. The owners fell in love with the existing walnut tree on site. The proposed design captures the beauty of the walnut tree from inside the main house with a shed roof, such that windows and doors frame the view of the tree. The walnut tree and the space created underneath becomes an anchor point surrounding the central garden.

The owners would like to create a home that is connected with nature, with views to a calm and relaxing central garden, and embrace the existing walnut tree. We are looking to utilize drought-tolerant plant material while maintaining a simple, attractive aesthetic. The new landscape will have a complete irrigation system to maintain all new planting. It will comprise of a smart controller to control all new drip irrigation. All trees will be on a separate valve from the rest of the new planting. There will be no spray utilized and planting with similar water requirements will be grouped together by the valve.

See next page for project summary table.

Sincerely,

Charles Covell, Architect

CHARLES COVELL
ARCHITECT

Project Summary Table

See A0.00 COVERSHEET for area diagrams

	EXISTING	DEMOLISHED	PROPOSED	ADU (under separate permit)
Main Residence Gross Area (SF)	2,410	-2,410	2,305	
Garage & Storage Gross Area (SF)	1,211	-1,211	648 (-200 exempt) 448	
ADU Gross Area (SF)				782
Total Gross Area (SF)	2,410+1,211=3,621	-3,621	2,305+448+782=3,535	
Lot Size (SF)	16,225			
FAR (.248 allowed) (4,023.8 SF) FAR+400SF (ADU increase per code 17.40.070 B) 4,423.8 SF	.223 (3,621/16,225) (.025 under)		.218 (3,535/16,225) (.030 under)	
Number Bedrooms	4		2	1
Number Bathrooms	2		2 ½	1
Number of Stories	1		1	1
Main Residence Building Height (FT) (25ft allowed)	-		Under 25	Under 25ft (ADU is located within main res setbacks)
Garage Building Height (FT) (15ft allowed)	-		Under 15	
Lot Coverage (%) (45% allowed)	23%		26%	
Width (17.40.060 A.6) Max 60% Allowed	Lot Width: 113'-0" 80'-3 ½" / 113'-0" = 71% (See sheet A1.00)		Lot Width: 113'-0" 37'-0" / 113'-0" = 32.7% (See sheet A2.00)	
Sprinklers	None		Required	Required

St Helena Planning Department, and Planning Commission:

I am writing this letter to you in support of the demolition and remodel that is to take place at 1515 Pine Street, now owned by David and Jen Risher.

I have lived next door to that property for 48 years. It saddens me to think that the "DelBondio home" will be torn down, and all those memories of their family and a home they loved and treasured, demolished and taken away in dump truck.....(I know the same fate faces my property and many others here in town in the years to come). However, I think the Risher's plans are the best any of us could hope for.

I appreciate the fact that the Risher's, took the time to meet with myself, and others in the neighborhood, to explain their intentions. They obviously have gone to great lengths to utilize their new property in ways that won't negatively impact our 'little dead end street'. I'm thankful that they are not building some two story, overbuilt, "Mc Mansion" on that lot, and that they have chosen to preserve the walnut tree that has been there since 1946.

The designs look great. I love that they are planning an almost "park like" project.

I am in total support of their plans and this project.

Lana Ivanoff

1533 Pine Street, St Helena

lanaivanoff@att.net

To whom it may concern:

My name is Joan Westgate, and I live across from Jennifer and David Risher's property at 1515 Pine Street. I have no objections to their project, and look forward to the improvement in our neighborhood.

Thank you.

--

Joan Westgate

jwestgate33@gmail.com

[1520 Pine Street](#)

[St. Helena, CA 94574](#)

[707-963-9050](#)

[707-888-2984](#) (Cell)

To Whom it may concern:

I am in full support of the new property at 1515 Pine Street. I am especially thrilled that the Rishers are keeping the beautiful Walnut tree. I appreciate the fact that the structure is one story and that they are not filling the entire lot with structures.

I live across the street from the property, and have for 36 years. I will be sad to see the existing house torn down as it reminds me of the wonderful neighbors who lived there since 1946.

Good luck,
Laurie Lively
1528 Pine Street

To Whom it May Concern:

We are the owners of 1449 Kearney Street and are writing in support of the proposed improvement project on Pine Street that is up for consideration by the Commission. David and Jennifer Risher are our neighbors next to us on Kearney Street and are now the owners of the property directly behind us on Pine Street. We have reviewed the proposed plans for the improvements on the Pine Street property and support these improvements.

Please contact us if you have any questions.

Garth and Janet Salisbury
gasal@comcast.net
Cell: 415-713-8456

Garth Salisbury
gasal@comcast.net
Cell: 415-713-8456

Good morning Chuck and Michelle,

We live directly across the street from what is known in our neighborhood and town, to be the Del Bondio house at 1515 Pine Street.

We wanted to let you know that although we are saddened that the house will be demolished, we are in full support of this project.

We are especially pleased that their beautiful Walnut tree will remain and will be a focal point for the landscaping. We are also pleased and relieved to know that the planned structure will be only one story.

Thank you,
Darcy and Les Dunlap



PLANNING COMMISSION REPORT

Planning Commission Meeting of October 1, 2019

AGENDA SECTION: Public Hearing

FILE NUMBER: PL19-043

SUBJECT: The applicant requests adoption of a resolution approving a variance in order to reduce the rear yard setback requirement from 20 feet to 17 feet on a corner lot located at 1650 Kearney Street in the Medium Density Residential District.

PREPARED BY: Aaron Hecock, Acting Planning & Building Director

REVIEWED BY: Aaron Hecock, Acting Planning & Building Director

APPROVED BY: Aaron Hecock, Acting Planning & Building Director

APPLICATION FILED: 09/11/19

ACCEPTED AS COMPLETE: 09/13/19

LOCATION OF PROPERTY: 1650 Kearney Street

APN: 009-163-001

GENERAL PLAN/ZONING: Medium Density Residential (MR)

APPLICANT: Mari Jansdotter

PHONE: (415) 971-3765

BACKGROUND

The existing 7,307-sf parcel is located on the northwest side of Kearney Street with frontage on both Kearney and Andrea Avenue. The property is currently developed with a 1,200 sf single-story, three-bedroom, single-family home with an attached 500 sf garage built in 1954. A city sewer line runs along the property line opposite Andrea Avenue.

On July 18, 2019, the applicant submitted a building permit application for a 630 sf addition and interior remodel for the existing residence. Upon review, Planning Department staff rejected the submittal noting that the proposed addition would

encroach in to what is now the rear yard setback. The applicant believed the area of the proposed addition was the side yard and that they would still have the corner lot required three 20 foot setbacks. It was later determined that the area they wanted to be considered the rear yard was only 17 feet in width instead of the currently required 20 feet. Confronted with this situation, and after going to great expense to produce all the plans required for the building permit submittal, the applicant began meeting with City staff, including the City Manager, in order to find viable and expedient solution to this setback issue. After looking how the existing home is positioned on the lot in comparison to the other homes in the immediate area and in consideration of the existing city sewer line, it was determined that a request for a 3 foot reduced rear yard setback variance was a viable path forward.

PROJECT DESCRIPTION

The existing parcel is a corner lot at the intersection of Kearney Street and Andrea Avenue. As discussed below, currently the St. Helena Municipal Code requires that corner lots have three 20 foot setbacks (front, rear, and side) and one 10 foot setback (side yard). The applicant is requesting a variance in order to reduce one of the three 20 foot setbacks down to 17 feet so that the location of the designated side yard can move thereby allowing more room for an addition.

ANALYSIS

CEQA

Staff has conducted the requisite analysis and concluded that the project is categorically exempt from the requirements of CEQA pursuant to CEQA Guidelines Section 15305 which exempts minor land use modifications including setback variances not resulting in the creation of a new parcel. The proposed project is not subject to any of the exceptions to the use of a categorical exemption as outlined in CEQA Section 15300.2. The project site is not located on or near an environmentally sensitive area, is not visible from a scenic highway, is not included on a hazardous waste site, and will not impact historic resources or otherwise generate or contribute to any potentially significant impacts.

GENERAL PLAN

The subject property has a General Plan Land Use designation of Medium Density Residential (MDR). The MDR land use designation includes single-family attached and detached homes, and compatible uses. This designation permits residential densities between 5.1 and 16.0 dwelling units per acre. Retained from the 1993 General Plan, the MDR designation is the City's predominant residential designation and it is intended to maintain a development pattern in St. Helena's higher density areas that is consistent with historic development patterns. The following General Plan Update 2040 relate to the proposed application:

- ***CD3.1 Limit building envelope sizes and require adequate side and rear set-backs to preserve the character of existing residential areas and to avoid over-built lots. Require future development to conform to the pattern and density***

of the neighboring areas. In order to complement existing town character and protect against incursion into vineyard agricultural areas.

- **CD3.2** Ensure that new residential designs contribute positively to existing neighborhoods by complementing character and incorporating design features, such as front porches, façade articulation and stepbacks.

Staff Response: Staff has concluded that the proposed project is consistent with the General Plan policies listed above in that allowing for a reduced rear yard setback would still provide adequate separation between buildings and would not negatively affect the site or surrounding neighborhood.

ZONING

Consistent with the General Plan land use designation described above, the subject property has a zoning designation of Medium Density Residential (MR). The MR zoning designation allows for single-family detached homes, accessory dwelling units, limited agricultural use and other compatible uses. Setbacks required in SHMC §17.40.060 are detailed below along with what the existing and proposed setbacks are:

SETBACKS	MINIMUM	EXISTING	PROPOSED
Front Setback	20 feet	22'5"	20'
Sideyard Setback	10 feet	17 feet	10 feet
Rear Setback	20 feet	24 feet	17 feet
Side Setback (corner lot)	20 feet	20 feet	22'5"

Staff Response: Granting of the variance would permit the property owner to have a rear yard setback less than what is currently required by the SHMC.

VARIANCE

Applications for a Variance are governed by Chapter 17.172 of the Zoning Code. Section 17.172.010 states:

“The purpose of a variance is to allow variation from the strict application of the terms of this title where, by reason of the exceptional narrowness or unusual shape of a specific piece of property, or by reason of exceptional size, shape, topographic conditions or other extraordinary situation or condition of such piece of property; or because of the use or development of lands immediately adjoining such property, the literal enforcement of the requirements of this title would involve practical difficulties or would cause undue hardship.”

Section 172.020, General Provisions, Subsection B, states:

- “B. If the variance pertains to a new structure or building, or an addition to a structure or building, design review of the structure or building must be approved prior to or simultaneous to the approval of the variance.”

Section 17.172.050, Findings required, states:

“In approving a variance the planning commission must make the following findings:

- A. A hardship peculiar to the property, not created by any act of the owner, exists. In this context, personal, family or financial difficulties, loss of prospective profits and neighboring violations, are not hardships justifying a variance;
- B. The variance is necessary for the preservation and enjoyment of substantial property rights of the applicant which are possessed by other properties in the same district and in the same vicinity; and that a variance, if granted, would not constitute a special privilege of the recipient not enjoyed by his or her neighbors;
- C. The authorization of the variance will not be of substantial detriment to adjacent properties, and will not materially impair the purpose and intent of this title or the public interest, nor adversely affect the general plan;
- D. The condition or situation of the specific piece of property for which the variance is sought is not so general or recurrent in nature as to make reasonably practicable the formulation of a general regulation for such condition or situation; and
- E. The variance and any buildings or structures permitted by the variance will not be detrimental to the public health, safety and welfare of the community.”

The applicant has provided a written response to the required findings (attached) in support of the Variance request. After summarizing the information submitted by the applicant and their applicability to the mandatory findings, staff will provide a response to the applicant's justification.

Summary of Applicant's Response to Mandatory Findings:

- A. The applicant desires to build an addition on the existing home in order to provide additional living space for their family. They cannot add in the yard adjacent the sewer easement as it would make the home wider than the 60% maximum. The applicant notes that the SHMC defines the front of a lot as the narrow dimension which abuts a public or private right-of-way (i.e., Andrea in this case which would make the opposite the rear yard – the 17 foot setback). The applicant also notes that the home was built in the 1950's, long before the requirement of three 20 foot setbacks was required and that they are now being held to a standard different than their neighbors. As evidence of this they have provided an image

showing that many of the other homes on their block do not meet currently required setbacks.

- B. The applicant states that the other corner lots on their block don't have three 20 foot setbacks and not only that, most of the homes don't have 10 foot side yard setbacks. The applicant wants to be able to use their property in the same way as others in their neighborhood. They note that their property would still have larger side yard and rear yard setbacks than most of the properties on their block and in their neighborhood.
- C. The applicant states that the authorization of the variance will not be a substantial detriment to adjacent properties as the home will remain one story and will still maintain a 10 foot side yard setback and a functional 22 foot rear yard setback due to the location of the sewer easement.
- D. The applicant states that their home would be uniquely situated as an L shape on the property compared to others in the neighborhood and that they want to maintain the character of the neighborhood by not adding a second story which is permitted by the zoning code. They state that there are not enough lots similar to theirs that the formulation of a general regulation is required.
- E. The applicant is asking for a small 3 foot rear yard setback variance so that they can build a modest but important addition utilizing a 10 foot side yard setback; and that this will not be detrimental to public health, safety, or welfare.

Staff Response:

- A. The applicant is correct in that the setback adjacent the sewer line cannot accommodate an addition as it would make the home considerably larger than the 60% lot width maximum. The applicant is also correct in that the SHMC defines the front of a lot as "the narrow dimension which abuts a public or private right-of-way opposite the rear of a lot"; which in this case would be Andrea Avenue not Kearney Street. The applicant is also correct in that the home was constructed long before currently required setbacks were established and that they do not have the benefit of the same setbacks of others on their block and in their neighborhood. Due to the combination of these factors it can be argued that a hardship peculiar to the property, not created by the owner, exists and may be resolved through consideration of a variance.
- B. As evidence by aerial views of the applicant's block and neighborhood, the applicant is correct in that a large number of homes in the immediate area have setbacks that are far less than what is required now. An argument can be made that the request is relatively minor in nature, and due to the constraints of the property in terms of its width and area, the variance is necessary for the preservation and enjoyment of substantial property rights available to other

properties in the same district and vicinity; and that a variance, if granted, would not constitute a special privilege of the recipient not enjoyed by his or her neighbors.

- C. The authorization of the variance will not be a substantial detriment to adjacent properties, and will not materially impair the purpose and intent of this title or the public interest, or adversely affect the general plan.
- D. Inasmuch as there are not a significant number of similar lots with a similar existing footprint in the vicinity or zoning district, it is not reasonably practicable to formulate a general regulation for such condition or situation. In other words, there are not enough of these lots to make it necessary or practical to amend the Zoning Code to address this peculiar situation.
- E. The approval of this variance to allow for a 3 foot reduction in the rear yard setback would not be detrimental to public health, safety, or welfare.

DESIGN REVIEW

As noted above, SHMC Section 17.172.040(B) requires that design review of the building addition be approved prior to or simultaneous to the approval of the variance. Pursuant to SHMC Section 17.164.055(A)(4), the alteration, modification or addition to an existing single-family residential structure shall be ministerial and conducted administratively by city planning staff.

Staff Response: As required, staff has ministerially approved design review for the proposed addition, however, this approval is subject to the subsequent approval of a variance by the Planning Commission. With the exception of the pending setback variance, the proposed project meets all the required development standards in SHMC Section 17.40.060 including floor area ratio (F.A.R.), lot coverage, structure height and width.

ISSUES

Staff has not identified any outstanding issues related to this application that require additional discussion, however it should be noted that the applicant could construct an accessory structure up to 15 feet in height 3 feet from what is now the rear property line with a building permit only. Approval of the variance would allow them to construct an addition that would be 10 feet from that same property line.

CORRESPONDENCE

At the time of packet distribution staff had not received any correspondence related to this application.

STAFF RECOMMENDATION

For the reasons described above, staff recommends that the Planning Commission:

1. Determine that the project is exempt from the requirements of CEQA pursuant to Section 15305; and
2. Accept the required findings and approve a variance for a reduced rear yard setback of 17 feet for the property located at 1650 Kearney Street.

ATTACHMENTS

[Resolution](#)

[Aerial View](#)

[Site Map](#)

[Setbacks Exhibit](#)

[Plan Set](#)

[Written Statement](#)

**CITY OF ST. HELENA, STATE OF CALIFORNIA
RESOLUTION NO.
VARIANCE APPROVAL
GRANTED TO 1650 KEARNEY STREET (PL19-043)**

PROPERTY OWNER: Mari Jansdotter

APN: 009-163-001

RECITALS

1. The applicant is requesting variance approval to reduce the rear yard setback requirement from 20 feet to 17 feet on a corner lot located at 1650 Kearney Street in the Medium Density Residential District.
2. A public notice was published in the Napa Valley Register and mailed to residents and occupants within 300 feet of the project site in compliance with state and local law;
3. The Planning Commission of the City of St. Helena, State of California, considered the project, staff report, and all testimony, written and spoken, at a duly noticed public hearing on October 1, 2019; and
4. Now, therefore let it be found that, the Planning Commission approves the variance thereby authorizing the modifications contained in said plans based on the findings below and subject to the conditions of approval enumerated herein.

RESOLUTION

- A. In making the findings in this Resolution, the Planning Commission relied upon and hereby incorporates by reference all of the documents referenced in this Resolution and the associated staff reports, City files for this matter, correspondence, presentations and other materials.
- B. The Planning Commission hereby finds that this project is exempt from the requirements of CEQA pursuant to Section 15305 which exempts minor land use modifications including setback variances not resulting in the creation of a new parcel and Section 15303, which exempts the construction or conversion of small structures including single-family residences, garages, pools, etc.
- C. In accordance with St. Helena Municipal Code (SHMC) Section 17.172.050, the Planning Commission makes the following findings to support the motion to approve the variance:
 1. *A hardship peculiar to the property, not created by the owner, exists. The lot width, lot area, and building footprint was created long before current Zoning District standards and the applicant does not benefit from the same setbacks as others in the immediate area; therefore a hardship peculiar to the property, not created by the owner, exists and may be resolved through consideration of a variance.*
 2. *The request is relatively minor in nature, and due to the constraints of the property in terms of its width and area, the variance is necessary for the preservation and enjoyment of substantial property rights available to other properties in the same*

1650 Kearney Street
Variance
October 1, 2019

district and vicinity; and that a variance, if granted, would not constitute a special privilege of the recipient not enjoyed by his or her neighbors.

3. *The authorization of the variance will not be a substantial detriment to adjacent properties, and will not materially impair the purpose and intent of this title or the public interest, nor adversely affect the general plan.*
4. *Inasmuch as there are not a significant number of similar lots with a similar existing footprint in the vicinity or zoning district, it is not reasonably practicable to formulate a general regulation for such condition or situation. There are not enough of these lots to make it necessary or practical to amend the Zoning Code to address this peculiar situation.*
5. *The approval of this variance to allow for a 3 foot reduction in the rear yard setback would not be detrimental to public health, safety, or welfare.*

Planning Department Conditions of Approval

- E. The Planning Commission approves a variance for the above-described project with the following conditions of approval. The conditions noted below are particularly pertinent to this permit and shall not be construed to permit violation of other laws and policies not so listed.
 1. The project shall be in conformance with all city ordinances, rules, regulations and policies in effect at the time of issuance of a building permit.
 2. These approvals shall be vested within one (1) year from the date of approval. A building permit for the tenant improvements allowed under this permit shall have been applied for within one (1) year from the effective date of the permit or the permit shall expire; provided however that the permit may be extended for up to two (2) one-year periods pursuant to the St. Helena Municipal Code, Section 17.08.130, Extension of Permits and Approvals.
 3. This permit is valid for these uses only. New permits must be applied for upon any change in use. This permit will expire if the use is discontinued pursuant to then existing ordinances and regulations.
 4. The permit shall not become effective until fourteen (14) calendar days after approval, providing that the action is not appealed by the City Council or any other interested party within that 14 day period.
 5. Any request for an extension of the permit must be justified in writing and received by the Planning Department at least thirty (30) days prior to expiration.
 6. All required fees, including planning fees, development fees, housing fees, building fees toilet retrofit fees, and St. Helena Unified School District fees shall be paid prior to issuance of building permit. Fees shall be those in effect at the time of the issuance of the building permit.
 7. Pursuant to City Council Resolution 2003-65, the owner and applicant are informed of the following:

In recognition of the need for additional affordable housing, and to mitigate the effects of this development on the supply and demand of affordable housing, the permittee shall be subject to a Housing Impact Fee, an inclusionary requirement, an

1650 Kearney Street
Variance
October 1, 2019

in-lieu fee, and/or similar fair and appropriate mechanisms, to provide funds for or to develop additional affordable housing.

8. Compliance with all permit conditions shall occur in accordance with specific regulations but in all cases no later than prior to occupancy or initiation of use unless another time is set by law or by this approval. Occupancy or final inspection of a project may be withheld if all conditions, including payment of fees for services rendered by the City, are not met.
9. In any action or proceeding to attack, challenge, invalidate, set aside, void or annul the City's approval of applicant's Project, in whole or in part, applicant shall defend, at its own expense and without any cost to the City, and with counsel acceptable to the City, and shall fully and completely indemnify and hold the City, its agents, officers, and employees harmless from and against any and all claims, causes of action, damages, costs, attorney's fees and liability of any kind, so long as the City reasonably promptly notifies the applicant of any such claim, action, or proceedings and the City cooperates fully in the defense of the action or proceedings.
10. Provided they are in general compliance with the permit, minor modifications may be approved by the Planning Director.
11. Pursuant to St. Helena Municipal Code Section 17.08.110, this permit shall run with the land and shall be binding upon all parties having any right, title or interest in the real property or any part thereof, their heirs, successors and assigns, and shall inure to their benefit and benefit of the City of St. Helena.
12. The primary purpose of this review is for compliance with the General Plan and Zoning Ordinance. The property owners or their designee shall be responsible for meeting with the Building Official, Fire Inspector and or Public Works Department to review compliance with Building Codes, Fire Codes and specific Public Works Standards including fire protection systems and any applicable accessibility standards of Title 24.
13. During construction, the project site shall be adequately fenced and secured to prevent trespassing.
14. To reduce disturbance of residents in the project vicinity, construction activities which generate noise that can be heard at the property line of any parcel of real property within the City limits shall be limited to 8:00 a.m. to 5:00 p.m. Monday through Saturday. Delivery of materials/equipment and cleaning and servicing of machines/equipment shall be limited to 7:00 a.m. to 6:00 p.m. Exceptions to these time restrictions may be granted by the Public Works Director for one of the following reasons: (1) inclement weather affecting work, (2) emergency work, or (3) other work, if work and equipment will not create noise that may be unreasonably offensive to neighbors as to constitute a nuisance. The City Engineer must be notified and give approval in advance of such work. No construction activities shall occur on Sundays or federal or local holidays that generate noise that can be heard at the property line of any parcel of real property within the City limits.

Public Works Department Conditions of Approval

15. Approval of this project shall be subject to the requirements of, and all improvements shall be designed and constructed in accordance with, the most current version at the time of improvement plan submittal, Caltrans Standards and

1650 Kearney Street
Variance
October 1, 2019

Specifications, the City of St. Helena Municipal Code, the St. Helena Water and Sewer Standards, the St. Helena Street, Storm Drain and Sidewalk Standards, and all current federal, state and county codes governing such improvements.

16. For any improvements outside the existing building envelope, a grading and drainage plan showing topographic data, all easements, infrastructure onsite and directly adjoining, and an erosion control plan shall be submitted for review and approval by the City Engineer prior to the issuance of a building permit. If the project entails more than 50 cubic yards of soil disturbance, 10,000 square feet of disturbance area, a cut or fill of 3 feet or more, or alteration of any drainage pattern, a grading permit shall be required.
17. Drainage needs to be routed to prevent inundation of neighboring properties. Grading and/or site improvement plans shall show how 2-year and 10-year storm flows shall be infiltrated on site and/or diverted at the property lines to prevent inundation of neighboring properties.
18. Erosion and sediment control plans shall conform to the latest State and City codes at a minimum.
19. The applicant shall install an approved backflow device behind the existing water meter prior to Certificate of Occupancy. If a current approved backflow device exists, then please provide current test certifications. Any new and modified existing water laterals, meters and backflow prevention devices shall be required and constructed in accordance with the current requirements of the City of St. Helena's Water Standards and the California Department of Health Standards. Existing meter boxes located within a driveway shall be retrofitted with a traffic-rated box. New laterals shall be located perpendicular to the water main and outside any driveway/drive aisle.
20. Remodels or new construction which require fire sprinklers shall install an appropriately-sized water service with appropriate backflow and meter devices prior to Certificate of Occupancy. Fire system calculations shall be submitted with the Grading and Drainage Plan to verify fire service lateral and meter sizing. Deferred submittals are not accepted.
21. The applicant shall incorporate water conservation practices into the proposed project. Any and all non-conforming appliances and plumbing fixtures shall be removed from the premises. The water conservation requirements shall be replicated in full on the architectural plans.
22. If applicable, a water neutrality analysis will be required with the building permit submittal.
23. All parcels shall be connected to the City of St. Helena municipal water system and installed per City of St. Helena standards.
24. If the project includes 500 square feet or more of new landscaping and/or 2,500 square feet or more of rehabilitated landscape, the proposed landscaping shall comply with the State's Model Water Efficient Landscape Ordinance (MWELO).
25. Prior to Certificate of Occupancy the applicant shall conform to the requirements of City of St. Helena Standard Drawings, Water and Sewer Standards Section 6-2.10 which includes assessing the adequacy of the lateral, replacing if necessary and installing any needed cleanouts.

26. All driveway approaches shall be per current City and ADA standards. Where none exists, or where deteriorating or non-standard driveway approaches exist, they shall be installed or replaced at the direction of the Public Works Department prior to Certificate of Occupancy.
27. All driveway approaches shall be per current City and ADA Standards. Where none exists, or where deteriorating or non-standard driveway approaches exist, they shall be installed or replaced at the direction of the Public Works Department prior to Certificate of Occupancy.
28. Any missing or broken curb and gutter along the project frontage shall be constructed and/or replaced prior to Certificate of Occupancy, extent to be determined by the Public Works Department.
29. Prior to Certificate of Occupancy the applicant shall conform to the requirements of City of St. Helena Standard Drawings, Water and Sewer Standards Section 7-1.12 and applicable Health Standards, which includes water laterals being a minimum of five (5) feet from sewer laterals.
30. Existing streets being cut by new utility services will require edge grinding and an A.C. overlay per City standards, extent to be determined by the Public Works Department.
31. An encroachment permit shall be required for any work performed in the public right of way.
32. The applicant shall repair all public improvements that are damaged by the construction process in accordance with the City Water/Sewer/Street/Storm Drain/Sidewalk Standards prior to Certificate of Occupancy.

Building Department Conditions of Approval

33. A building permit is required for all onsite demolition, construction and/or change of occupancy.
34. The applicant will be required to comply with the codes adopted at the time the applicant applies for a building permit. At this time the City of St. Helena utilizes the 2016 Title 24 codes.
35. When submitting plans for a building permit, the plans shall include all documentation listed on the building permit application checklist.
36. The applicant shall provide a construction waste management plan with the building permit application.
37. The plans for construction shall include a checklist for compliance with the California Green Buildings Standards Code, mandatory measures. Provide a reference on the checklist indicating where the mandatory measures can be found on the plans.
38. When submitting plans, the title page shall include all information referenced on the building permit application checklist Title Page requirements.
39. Building Permit application materials and plans shall include any documentation pertaining to special loads applicable to the design and the specified section of the code that addresses the condition; special inspections for any systems or components requiring special inspection; requirements for seismic resistance; and a complete list of deferred submittals at time of application. Any deferral of the

1650 Kearney Street
Variance
October 1, 2019

required submittal items shall have prior approval of the Building Official however deferral of fire sprinkler design is not allowed.

Fire Department Conditions of Approval

- 40. Plans submitted for building permit shall exhibit compliance with the current St. Helena Fire Code, as adopted and codified in St. Helena Municipal Code Chapter 15.36.
- 41. Fire sprinklers and fire hydrants shall be installed as required by Fire Code and the Fire Department.
- 42. Any gates installed to control vehicular access to a property are required to be setback 30-feet from the property line and/or edge of pavement, whichever is greater. No vehicle gates may be installed without Fire Department and Public Works Department review and explicit approval.

I HEREBY CERTIFY that the variance was duly and regularly approved by the Planning Commission of the City of St. Helena at a regular meeting of said Planning Commission held on October 1, 2019 by the following roll call vote:

AYES:

NOES:

ABSENT:

ABSTAIN:

APPROVED:


ATTEST:

Lester Hardy
Chair, Planning Commission


Aaron Hecock, AICP
Interim Planning and Building Director




1650 Kearney (Black Dot) at Andrea St corner. Pic shows other homes on and across the block has (significant) smaller side and front setbacks, some 5'.

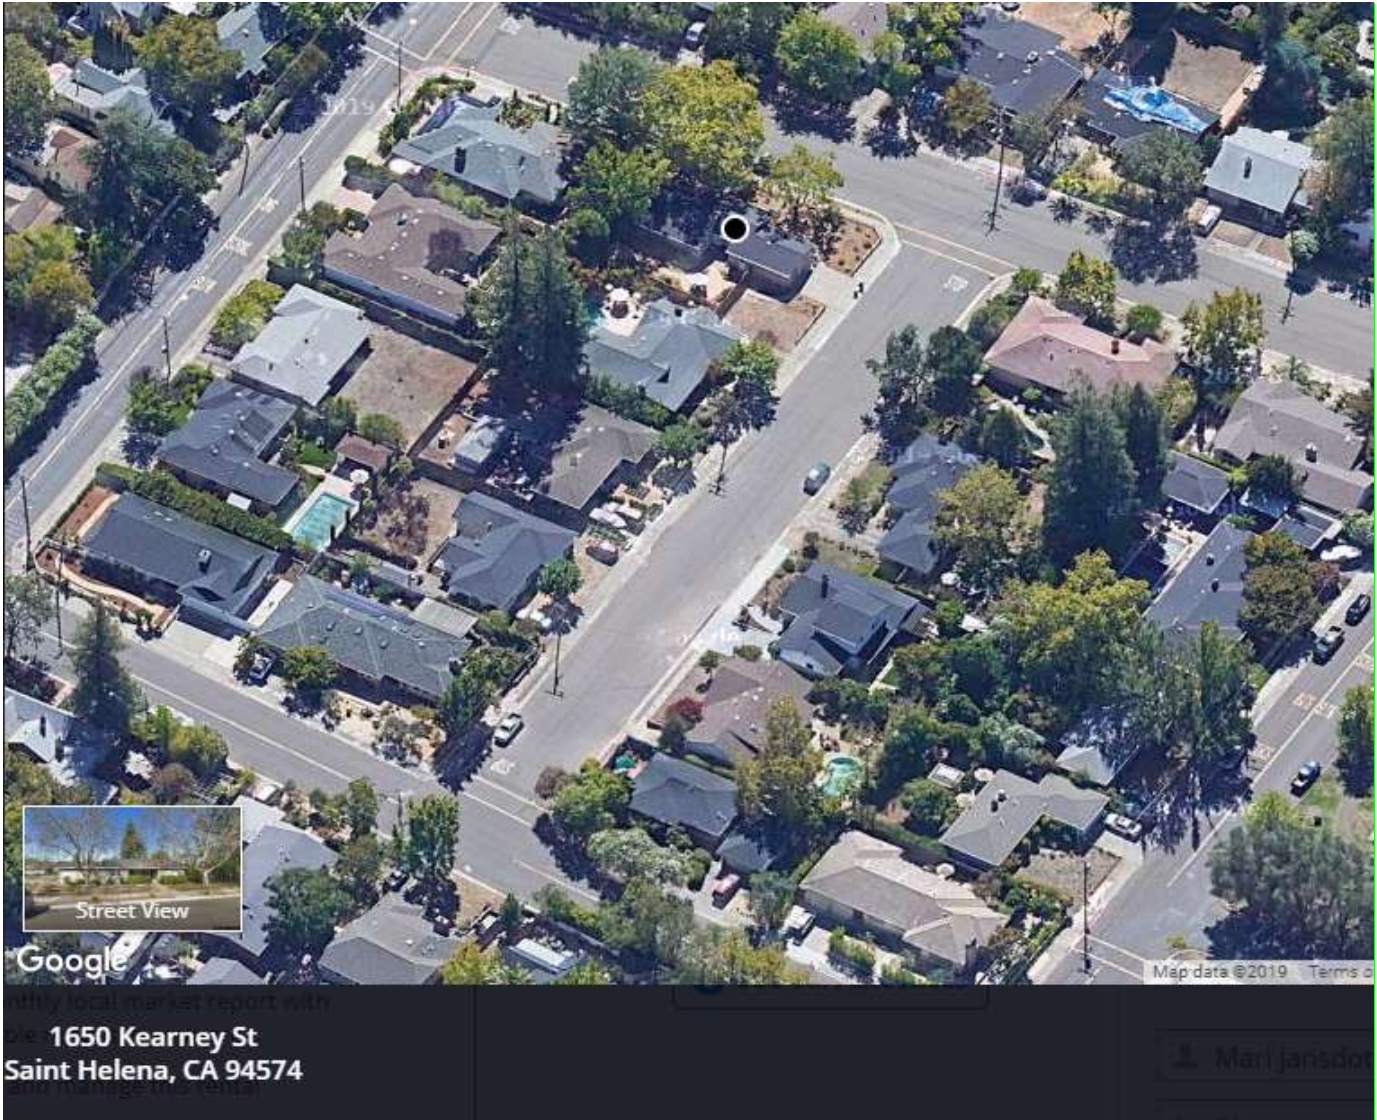


EXISTING

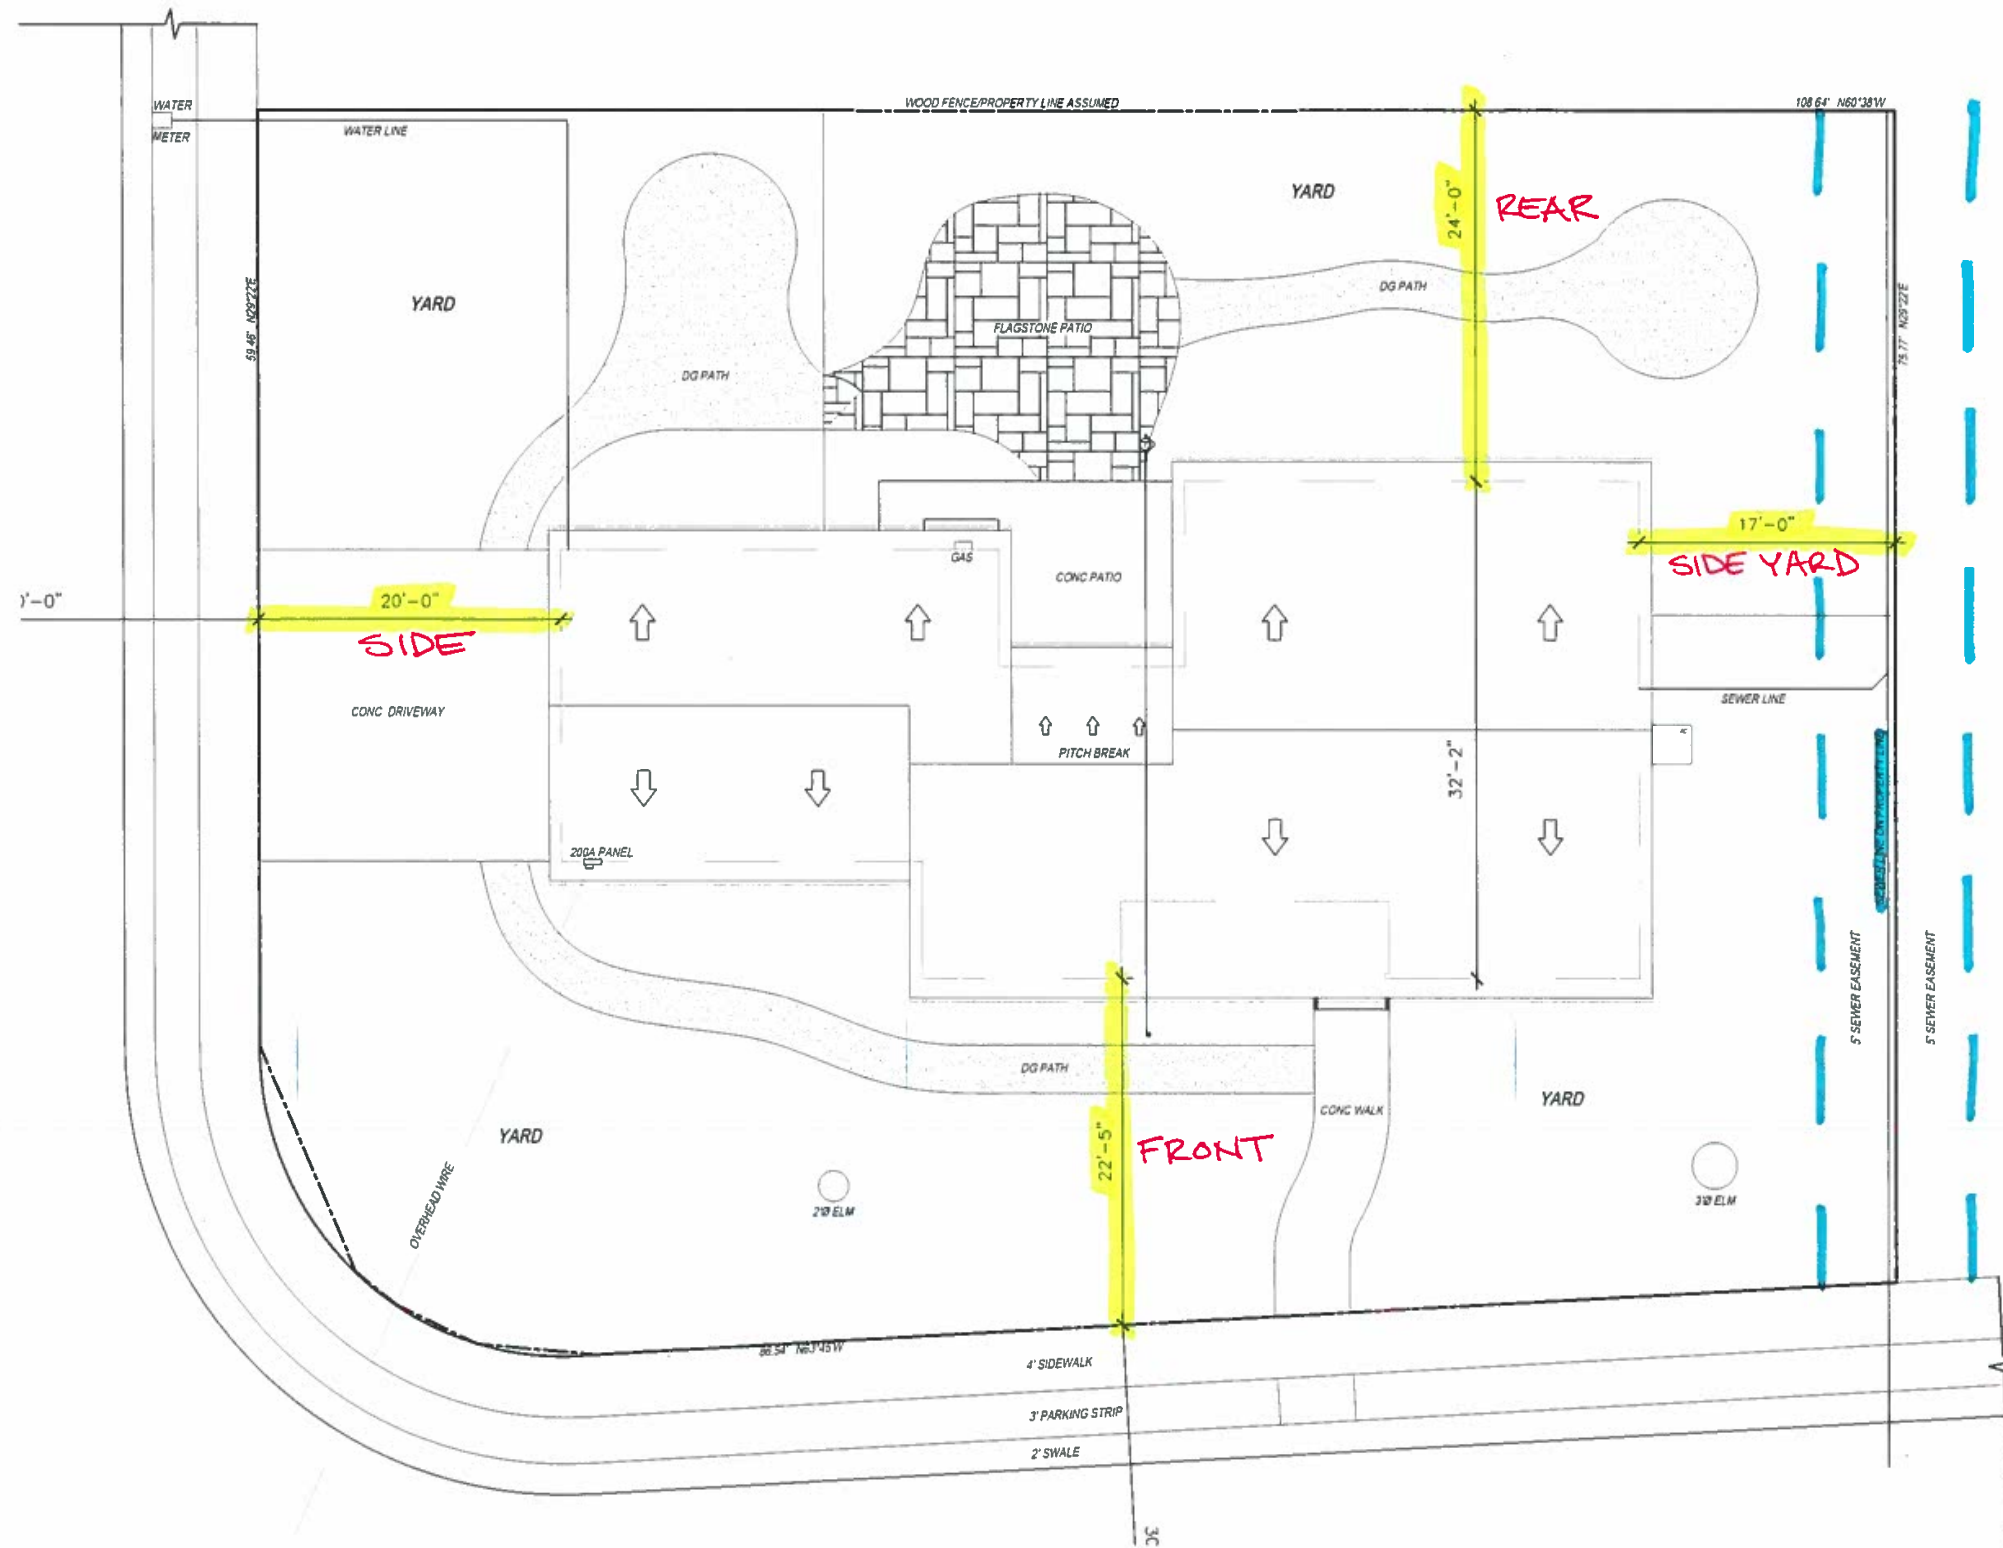

PROPOSED

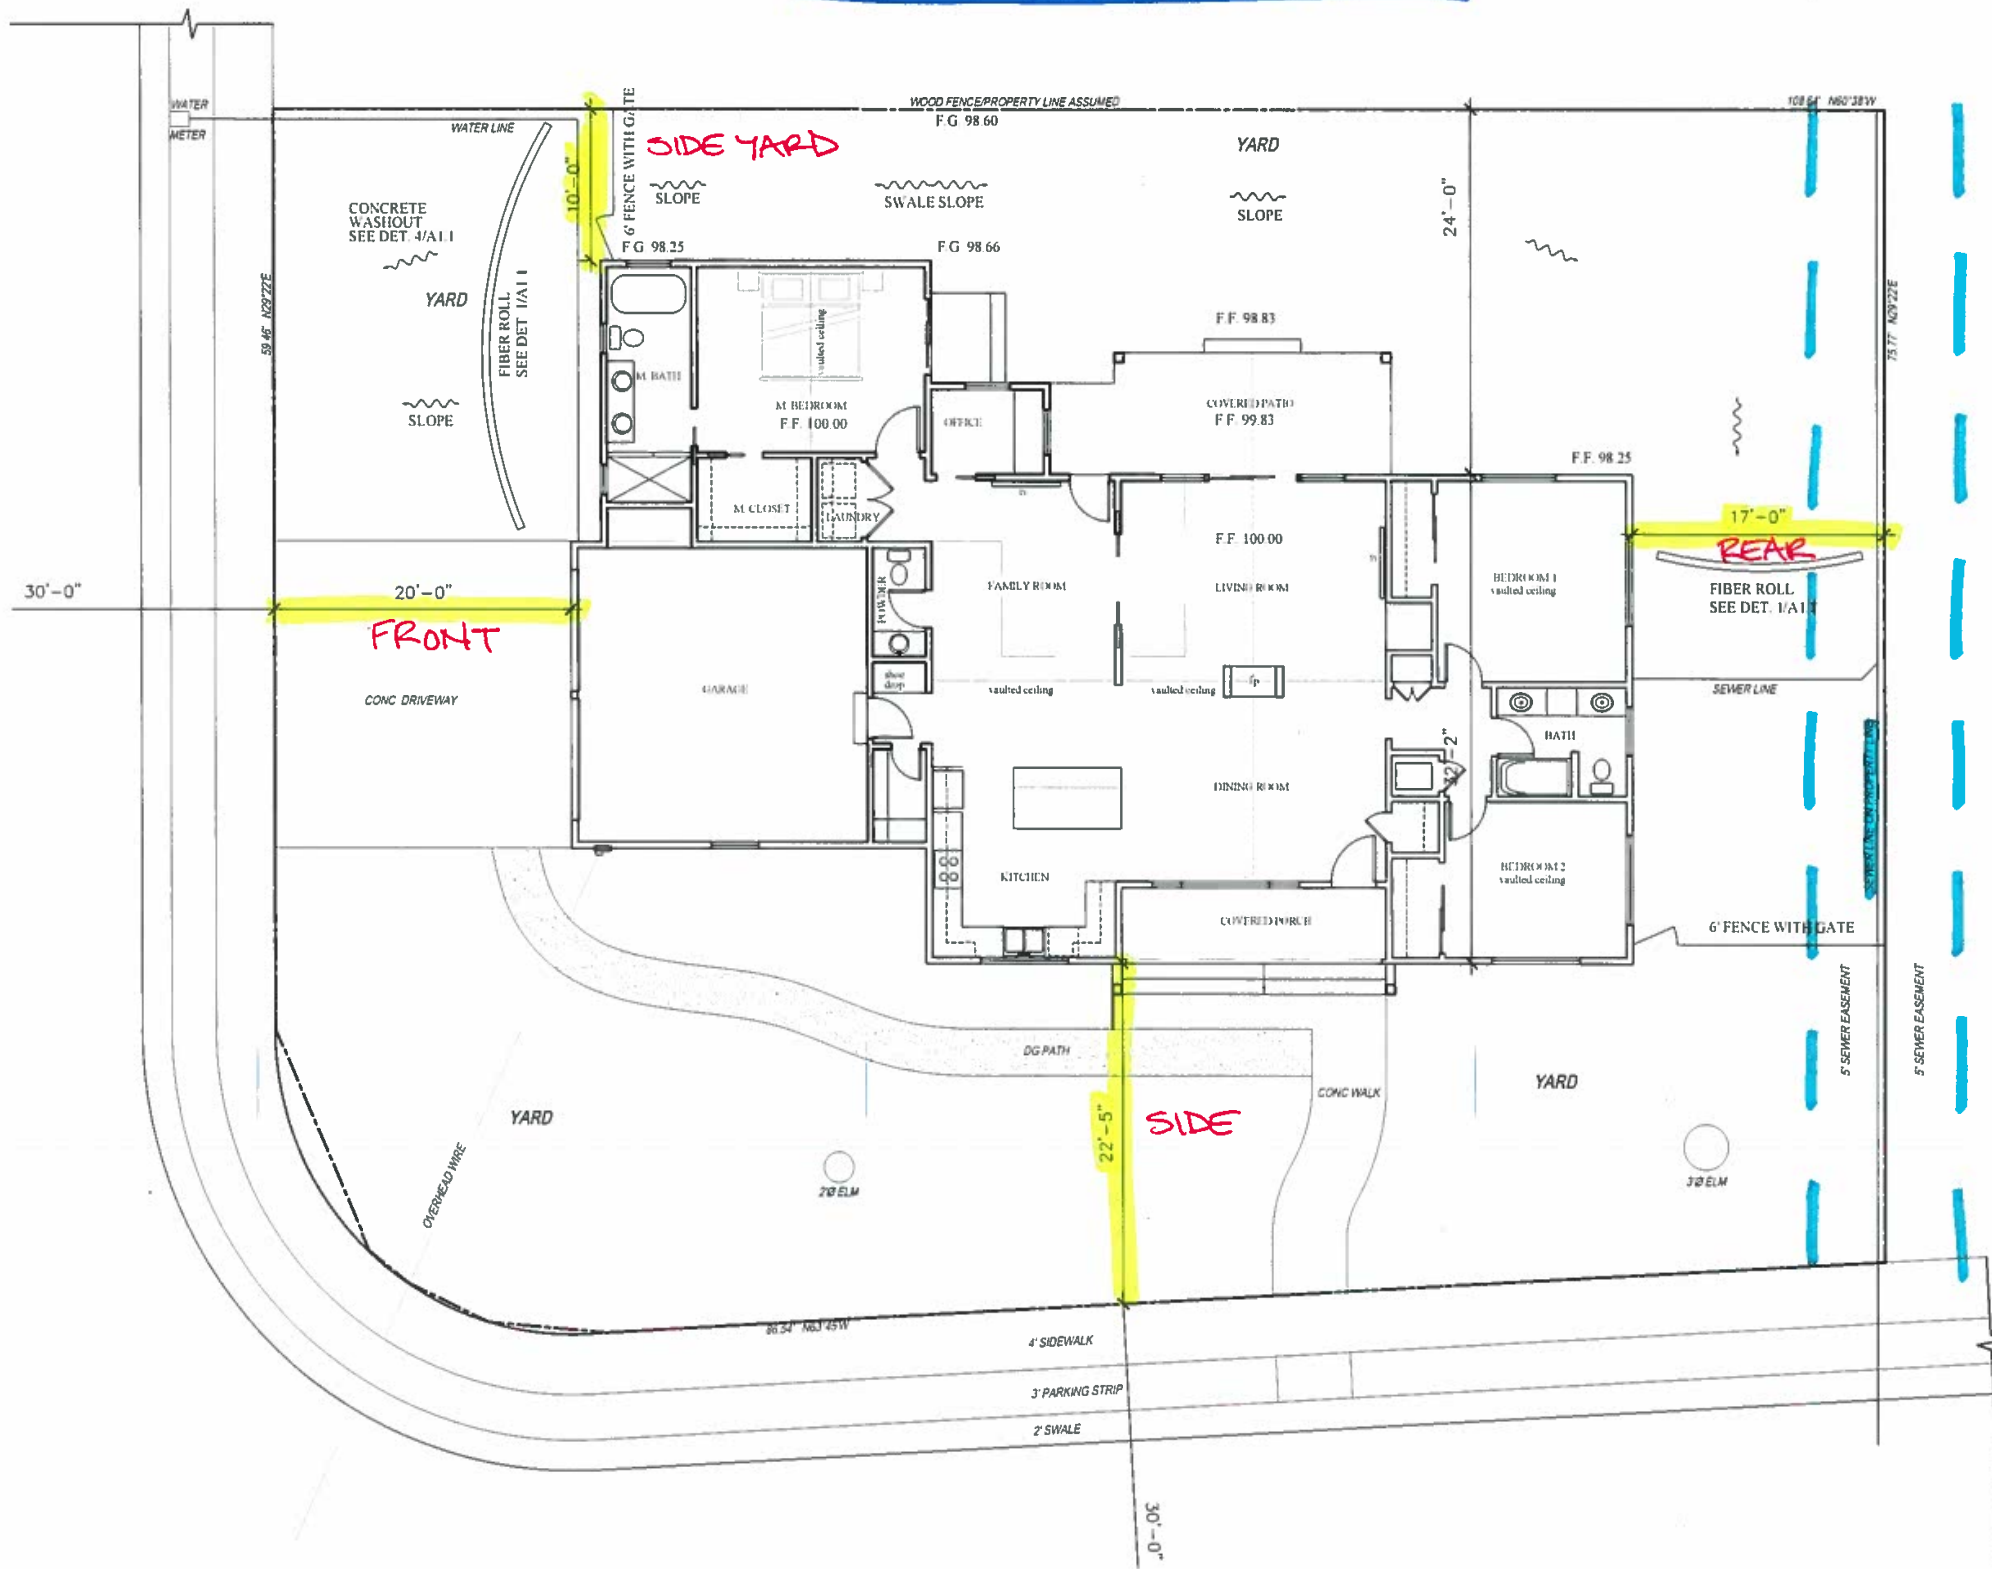

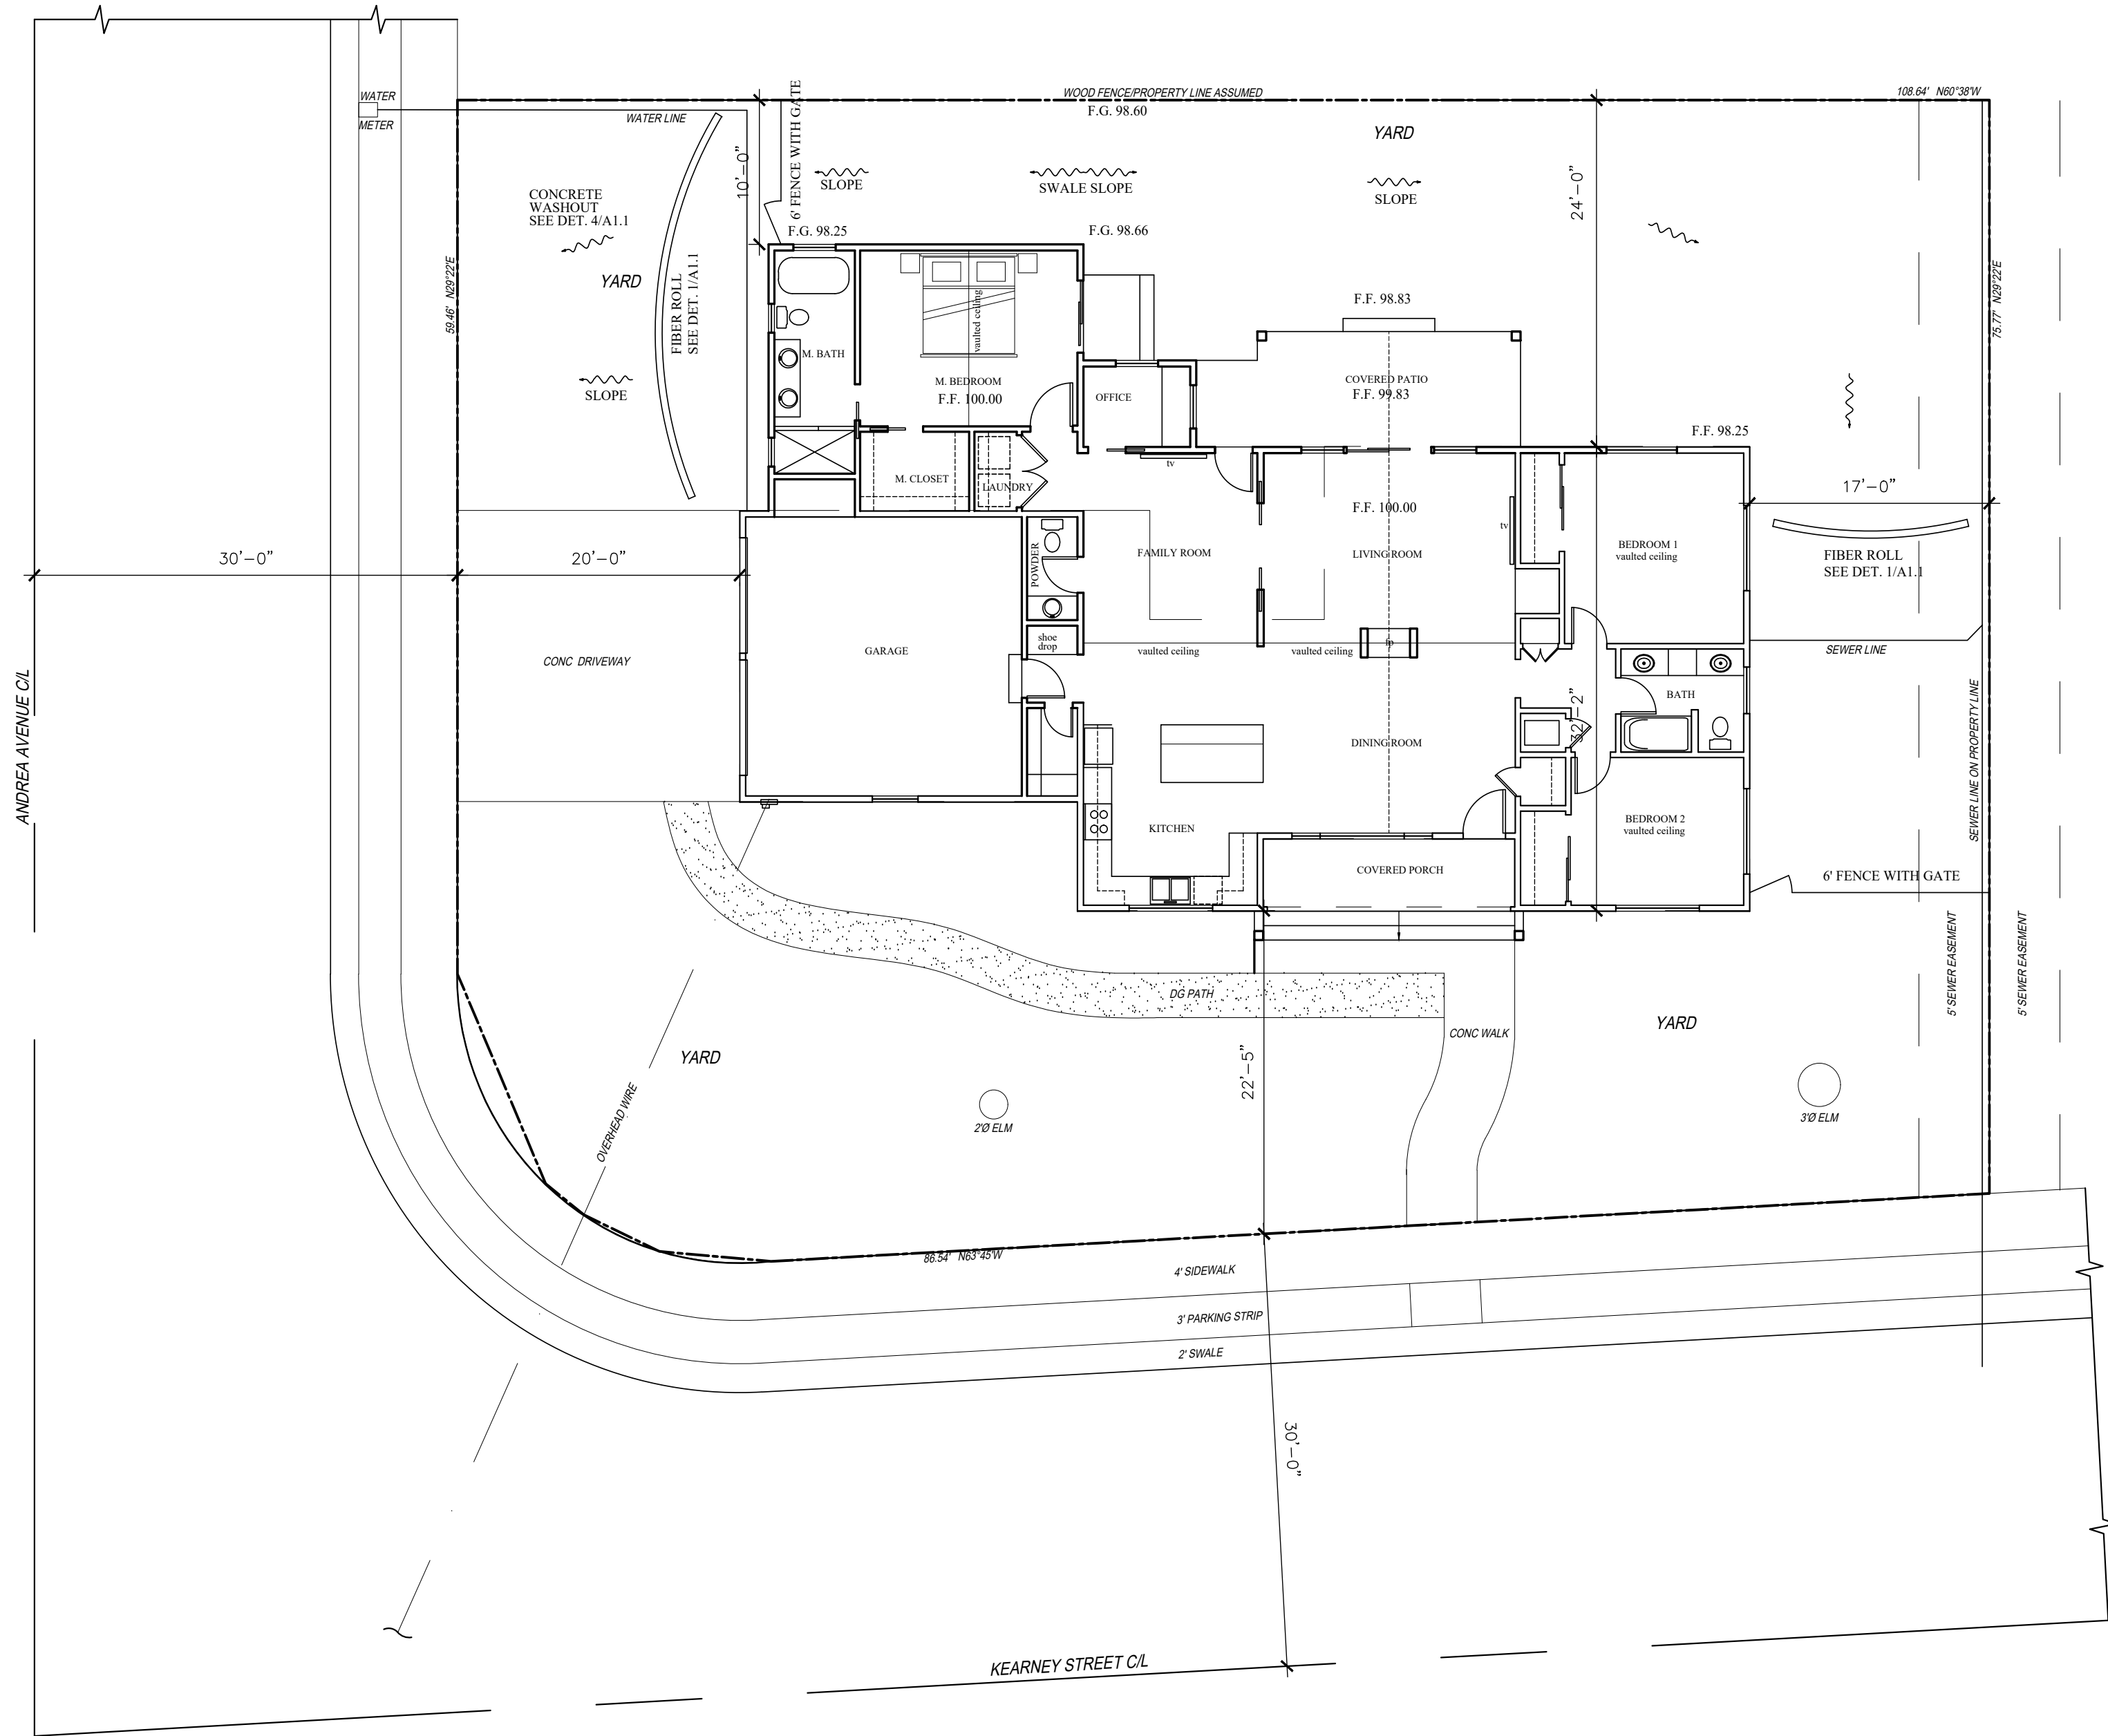

SITE PLAN
Scale: 1/8" = 1'-0"

Note: This is not a survey. Placement of property line assumed.

SITE DATA
LOT AREA = 8,435 S.F.
BUILDING AREA
LIVING AREA = 1,980 S.F.
GARAGE AREA = 403 S.F.
TOTAL AREA = 2,383 S.F.
LESS GARAGE = -200 SF.
TOTAL FAR AREA = 2,183 S.F.
FAR: 2,183 S.F. / 8,435 S.F. = 25.88
LOT COVERAGE: 2,383 S.F./8,435 S.F. = 28.25%

Copyright

IML

IML

IML

IVAN M. LUKRICH

NO. C-20670

EXP. 09/01/2019

STATE OF CALIFORNIA

Revisions

JANSBOTTER RESIDENCE

RESIDENCE ADDITION AND RENOVATION

1650 KEARNEY STREET

ST HELENA, CALIFORNIA

IVAN M. LUKRICH

ARCHITECT

P.O. BOX 1642

SANTA ROSA, CA 95402

VOICE 707.573.8291

FAX 707.573.3012

SITE PLAN

PROPOSED

Job Number

JANSBOTTER

Drawn By

IML

Scale

1/8" = 1'-0"

Date

7-16-2019


Sheet Number

A1

of

Page 66 of 75

Agenda Item #5.2.

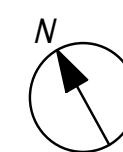

Scale: $1/4" = 1'-0"$

10

IVAN M. LUKRICH
ARCHITECT
P.O. BOX 1642, SANTA ROSA, CA 95402
VOICE 707.573.8291 FAX 707.573.3012

JANSDOTTER RESIDENCE
RESIDENCE ADDITION AND RENOVATION

AS BUILT PLAN
DEMOLITION PLAN

Job Number
JANSDOTTER

Drawn By
IML


Scale
1/4" = 1'-0"

Date
7-16-2019

Sheet Number

A2

of

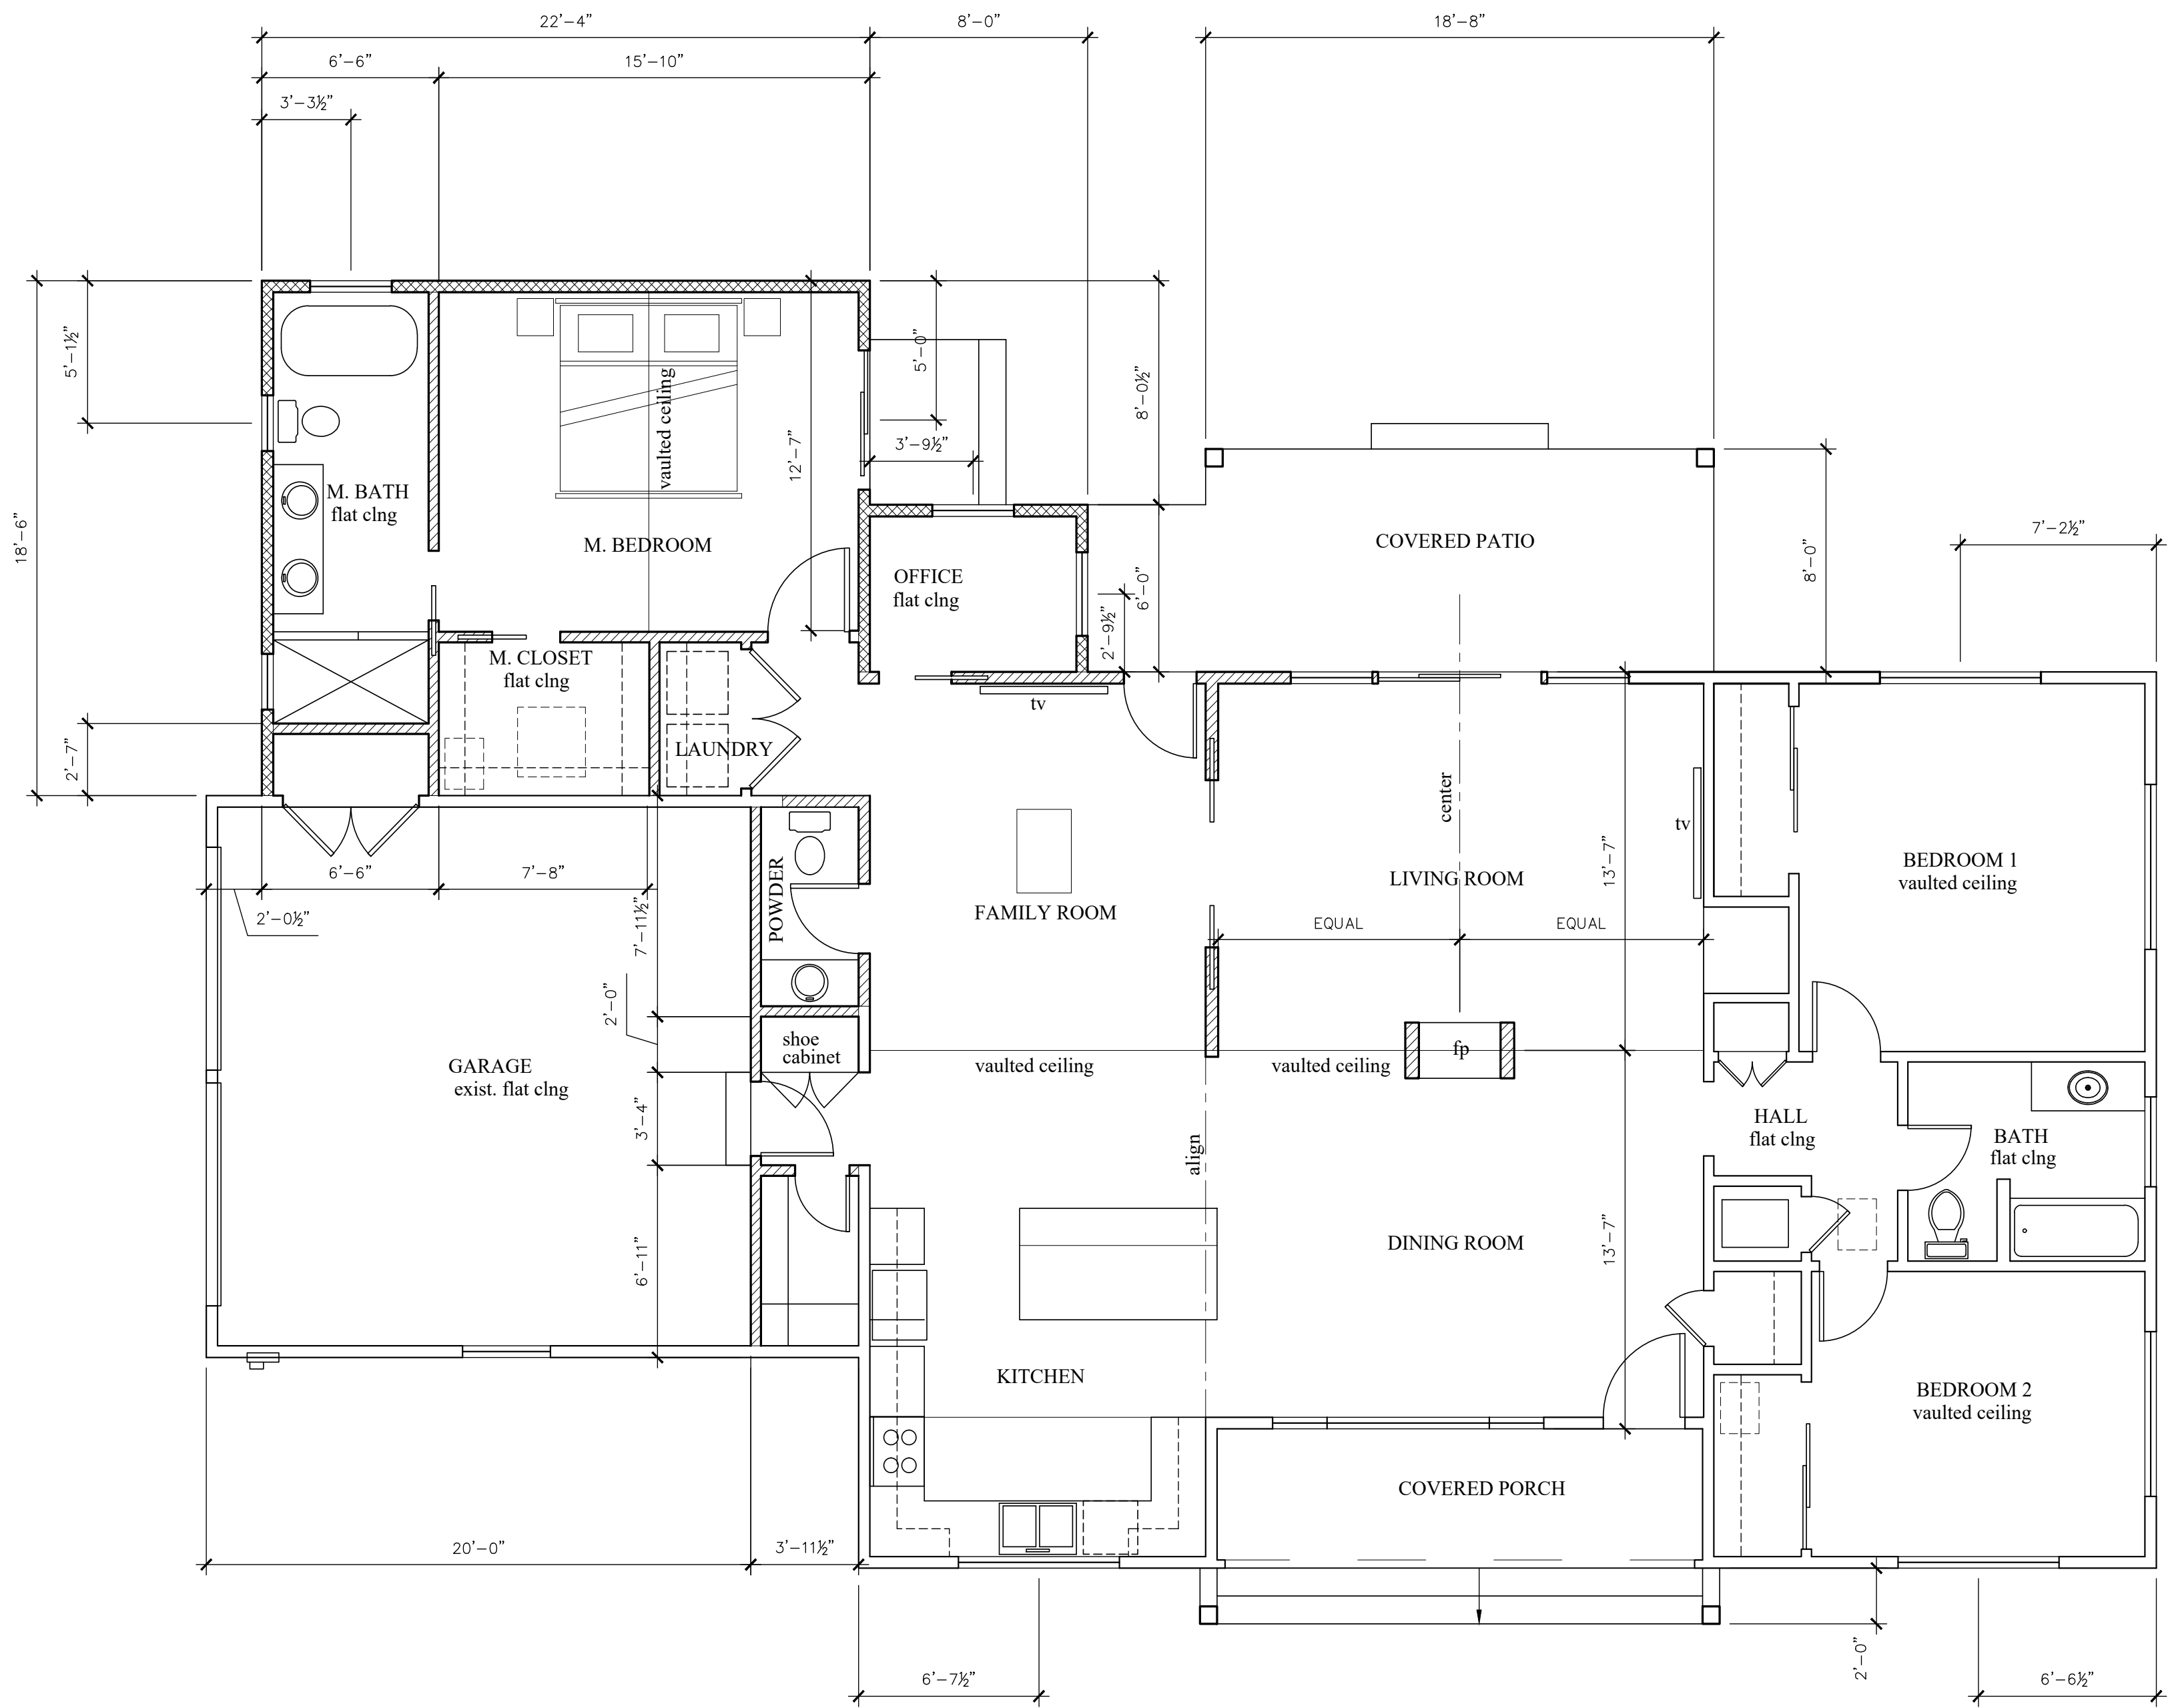

FLOOR PLAN - PROPOSED

Copyright

★

IVAN M. LUKRICH

NO. C-20670

EXP. 09/01/2019

STATE OF CALIFORNIA

★

Revisions

IVAN M. LUKRICH

ARCHITECT

P.O. BOX 1642, SANTA ROSA, CA 95402

VOICE: 707.573.8291 FAX: 707.573.3012

JANSDOTTER RESIDENCE

RESIDENCE ADDITION AND RENOVATION

1650 KEARNEY STREET

ST. HELENA, CALIFORNIA

FLOOR PLAN

PROPOSED

Job Number

JANSDOTTER

Drawn By

IML

Scale

1/4" = 1'-0"

Date

7-16-2019


Sheet Number

A3

of

Page 68 of 75

Agenda Item #5.2.

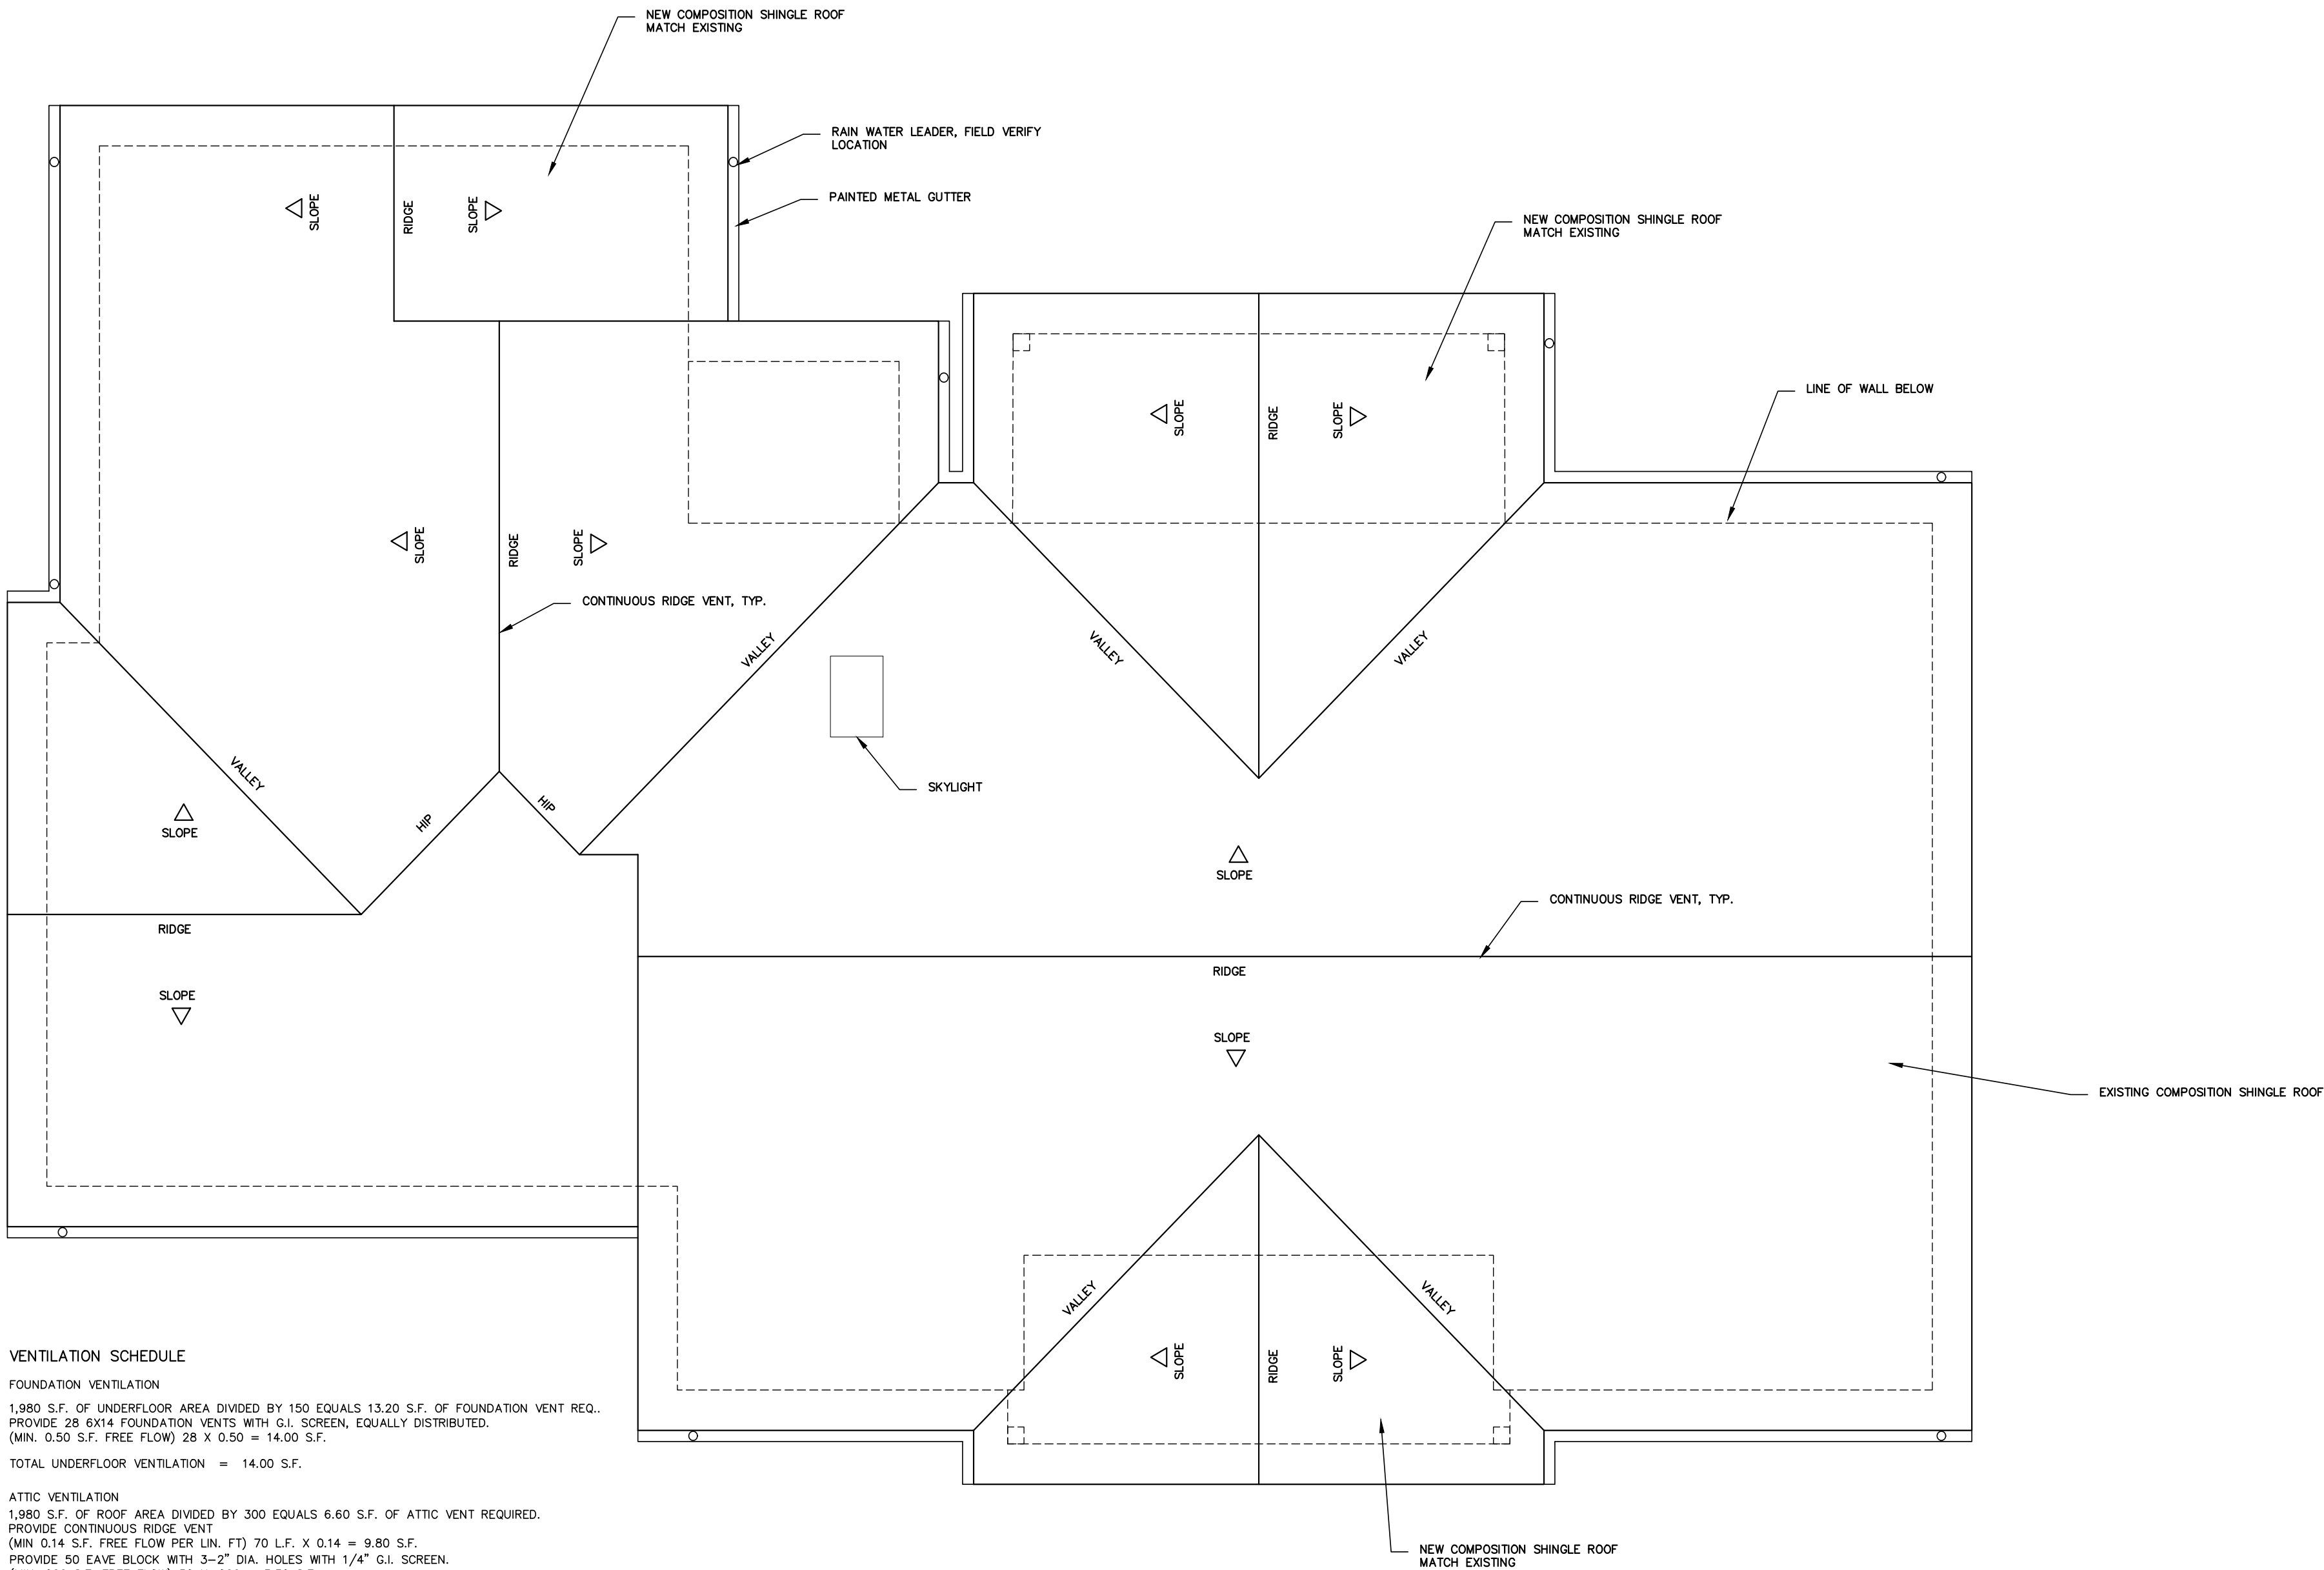

ROOF PLAN - PROPOSED

- ROOF NOTES:
1. NEW ROOF TO MATCH EXISTING ROOF SLOPE, VERIFY EXISTING ROOF SLOPE.
 2. VERIFY CONDITION OF EXISTING COMPOSITION SHINGLE ROOF. REPLACE IF REQUIRED.

Copyright

ARCHITECT

IVAN M. LUKRICH

NO. C-20670

EXP. SEPT. 2019

STATE OF CALIFORNIA

Revisions

IVAN M. LUKRICH

ARCHITECT

P.O. BOX 1642

VOICE 707.573.8291

SANTA ROSA, CA 95402

FAX 707.573.3012

JANSDOTTER RESIDENCE

RESIDENCE ADDITION AND RENOVATION

1650 KEARNEY STREET

ST HELENA, CALIFORNIA

ROOF PLAN

PROPOSED

Job Number

JANSDOTTER

Drawn By

IML

Scale

1/4" = 1'-0"

Date

7-16-2019


Sheet Number

A4


of

Page 69 of 75


Agenda Item #5.2.

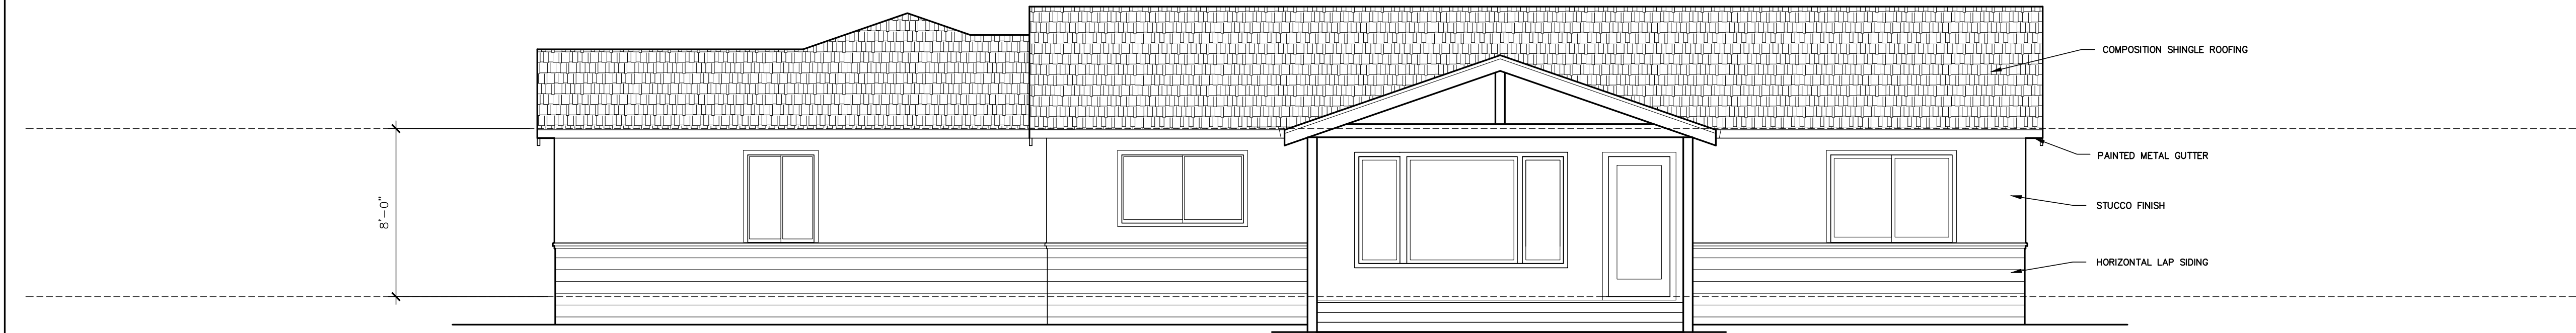


SOUTH ELEVATION

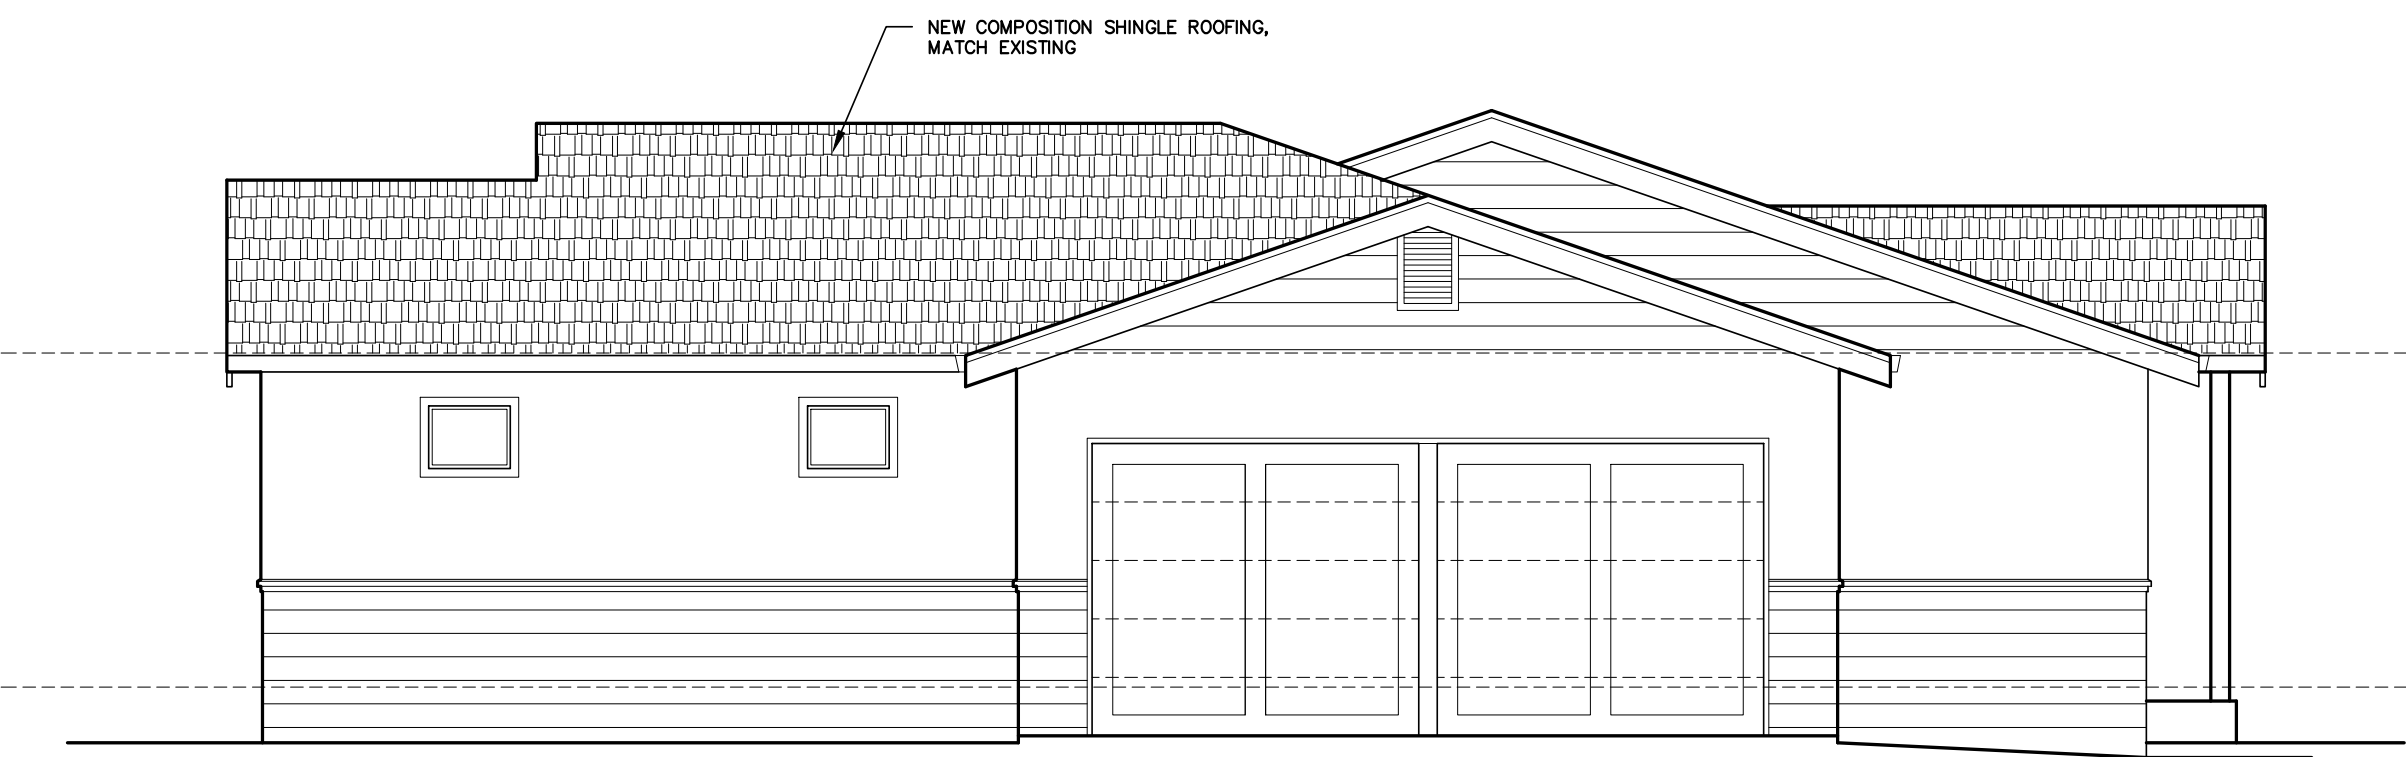

WEST ELEVATION

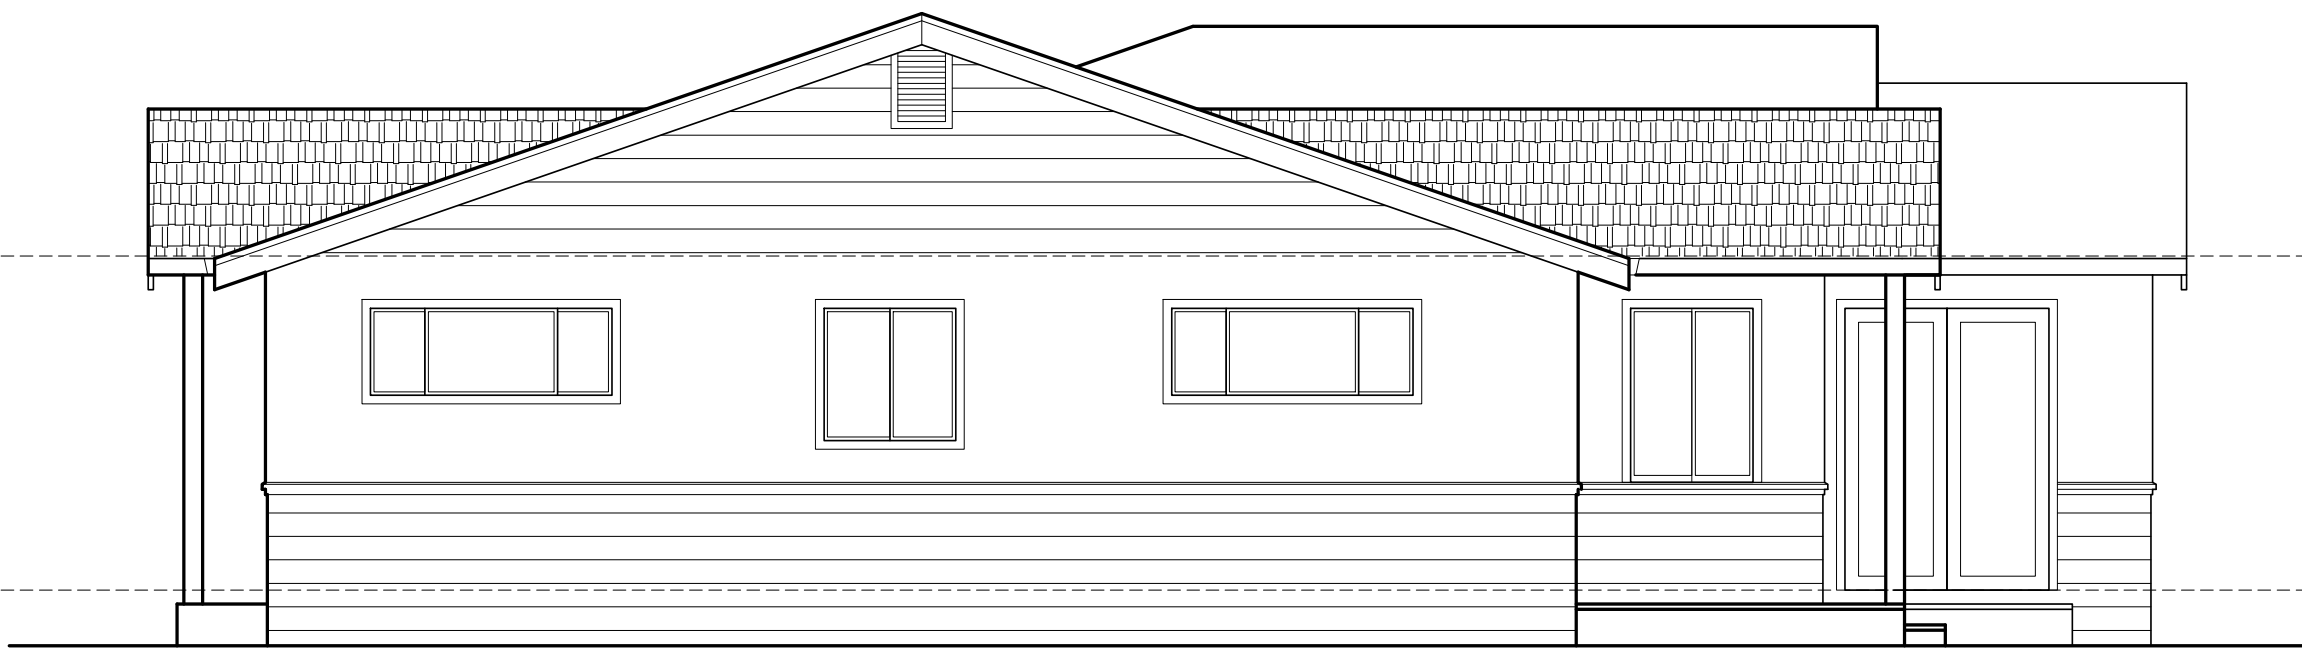

EAST ELEVATION

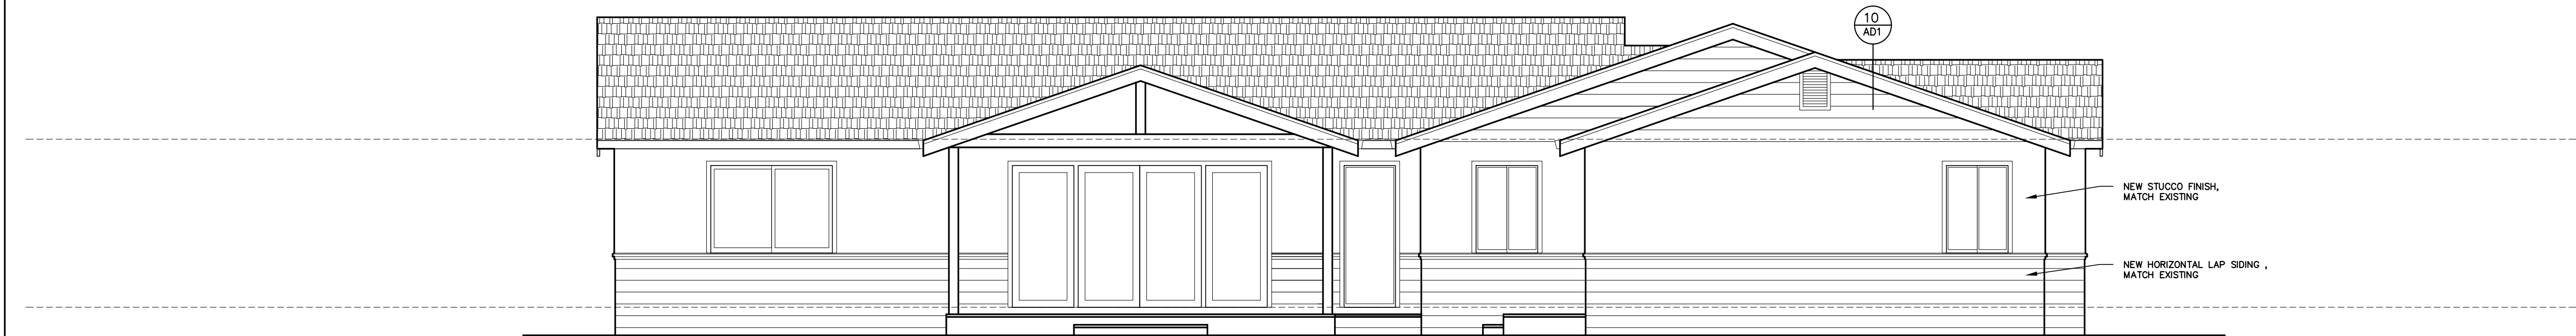

NORTH ELEVATION



Revisions

IVAN M. LUKRICH
ARCHITECT
P.O. BOX 1642, SANTA ROSA, CA 95402
VOICE: 707.573.8291 FAX: 707.573.3012

JANSBOTTER RESIDENCE
RESIDENCE ADDITION AND RENOVATION
1650 KEARNEY STREET
ST. HELENA, CALIFORNIA

EXTERIOR ELEVATIONS
PROPOSED

Job Number
JANSBOTTER

Drawn By
IML


Scale
1/4" = 1'-0"

Date
7-16-2019

Sheet Number

A5

of

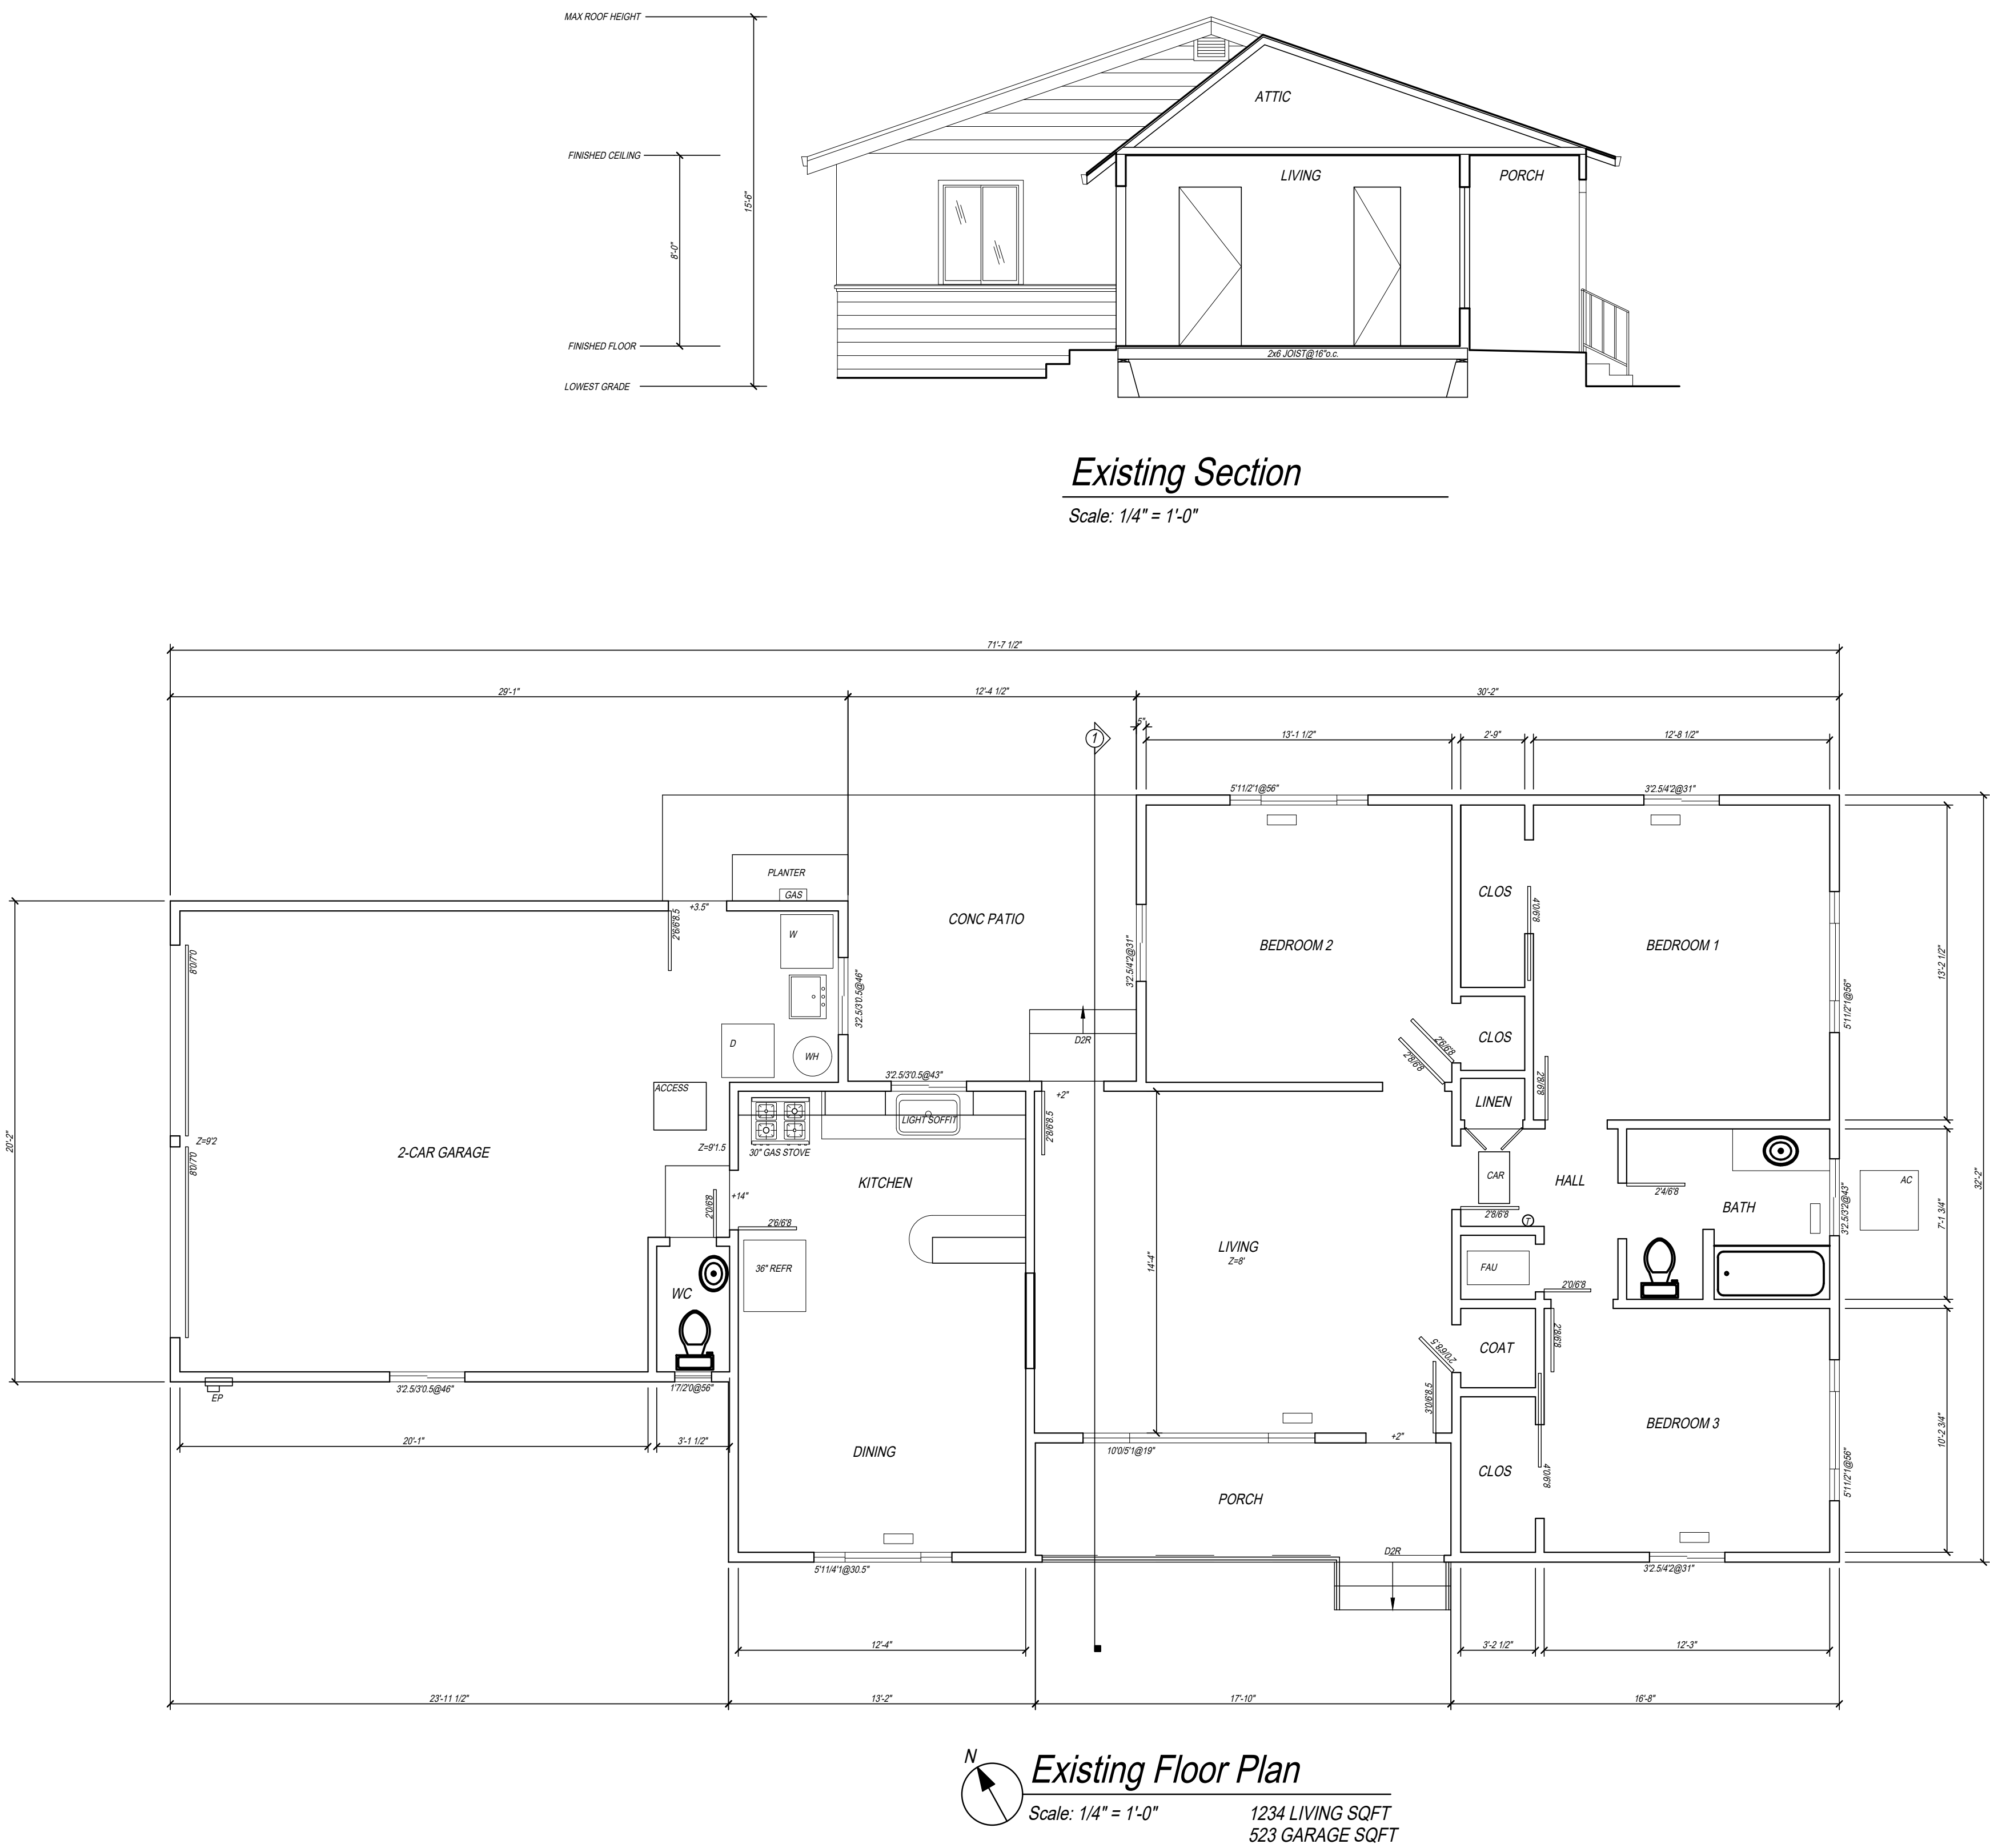

Existing Section

Scale: 1/4" = 1'-0"

Existing Floor Plan

Scale: 1/4" = 1'-0"

1234 LIVING SQFT
523 GARAGE SQFT


Existing Floor Plan and Section	Revision	Date	Revision	Date	CADSPAD Drafting Services 707.477.7379 JOB REF: 2019_Kearney
	△		△		DISCLAIMER: These drawings are not intended as substitutes for field measurement.

AB2

3/26/2019


Sheet 2 of 3

1650 Kearney Street St. Helena, Ca. 94574 APN: 009-163-001-000

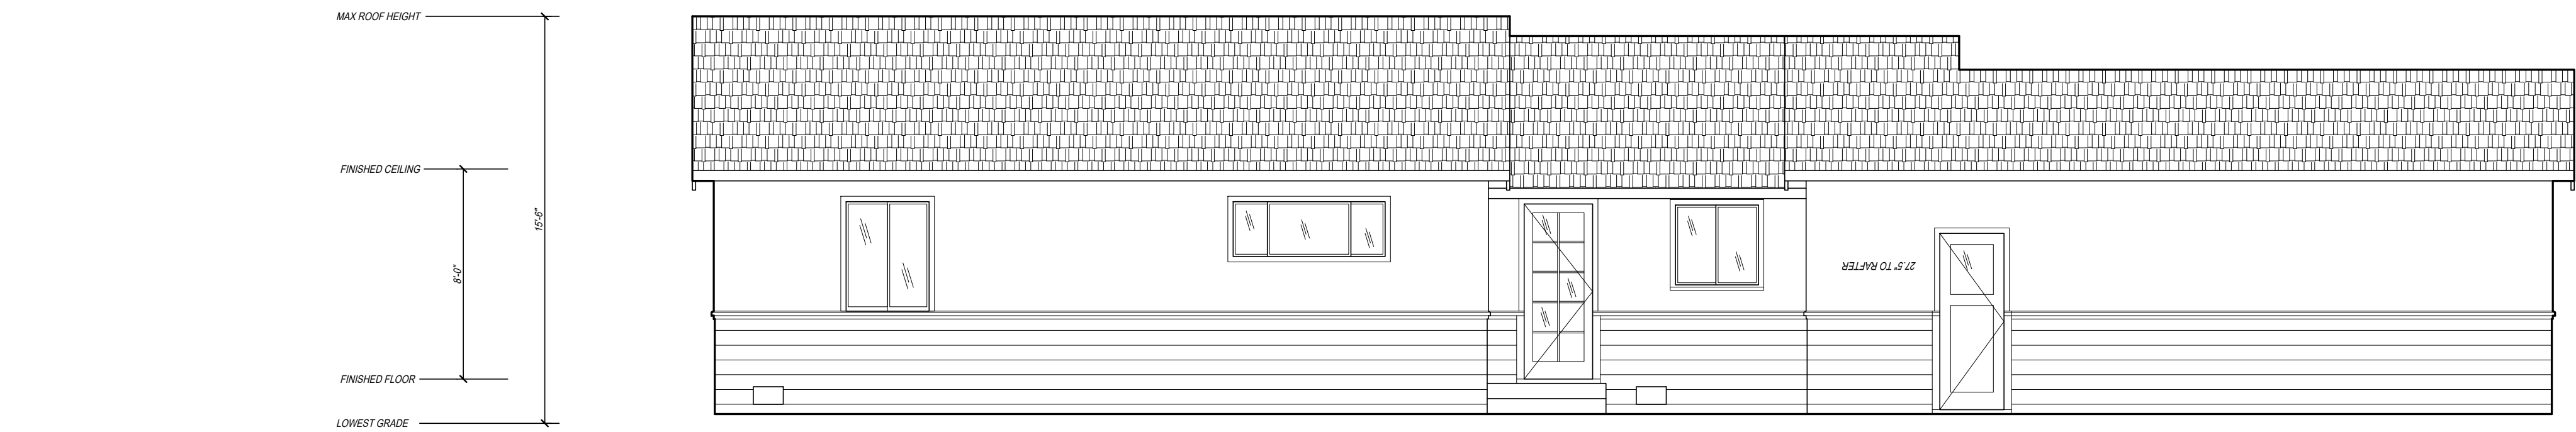


Existing North Elevation

Scale: 1/4" = 1'-0"

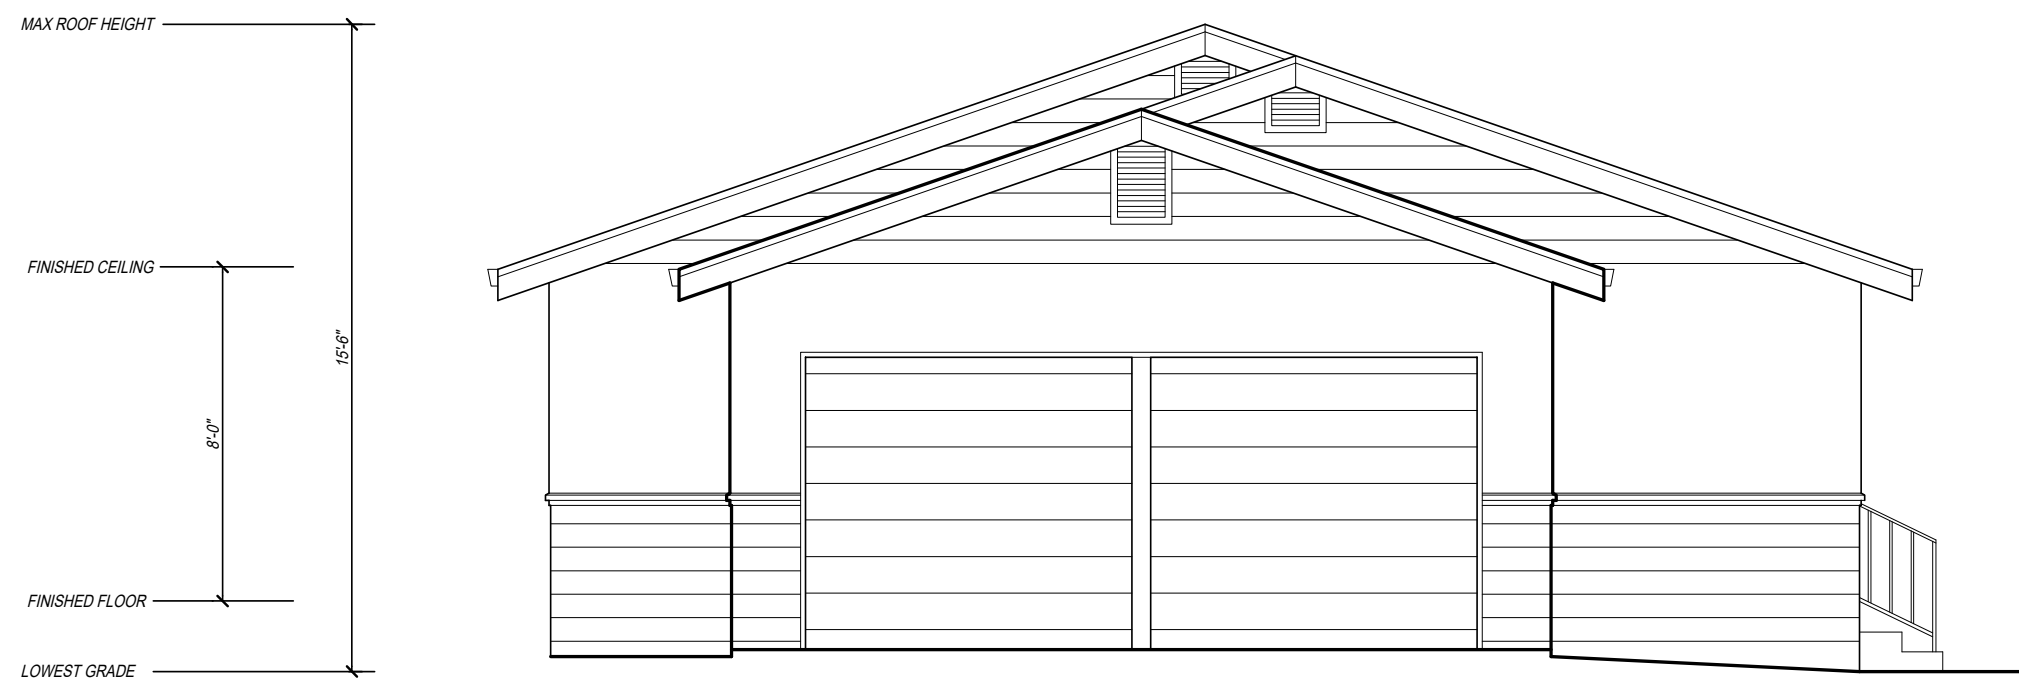


Existing West Elevation

Scale: 1/4" = 1'-0"

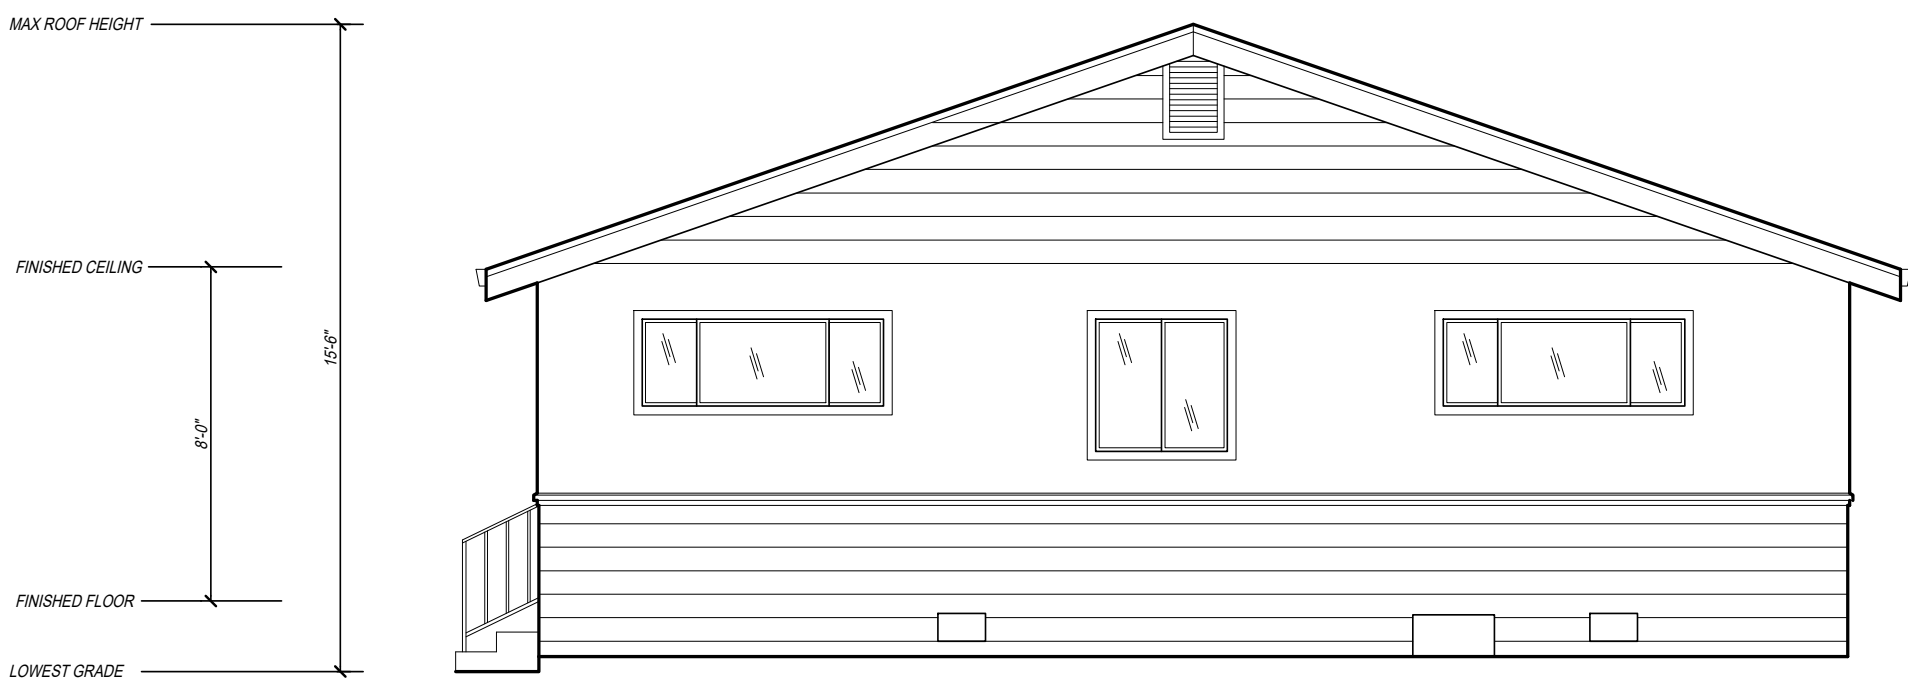

Existing East Elevation

Scale: 1/4" = 1'-0"

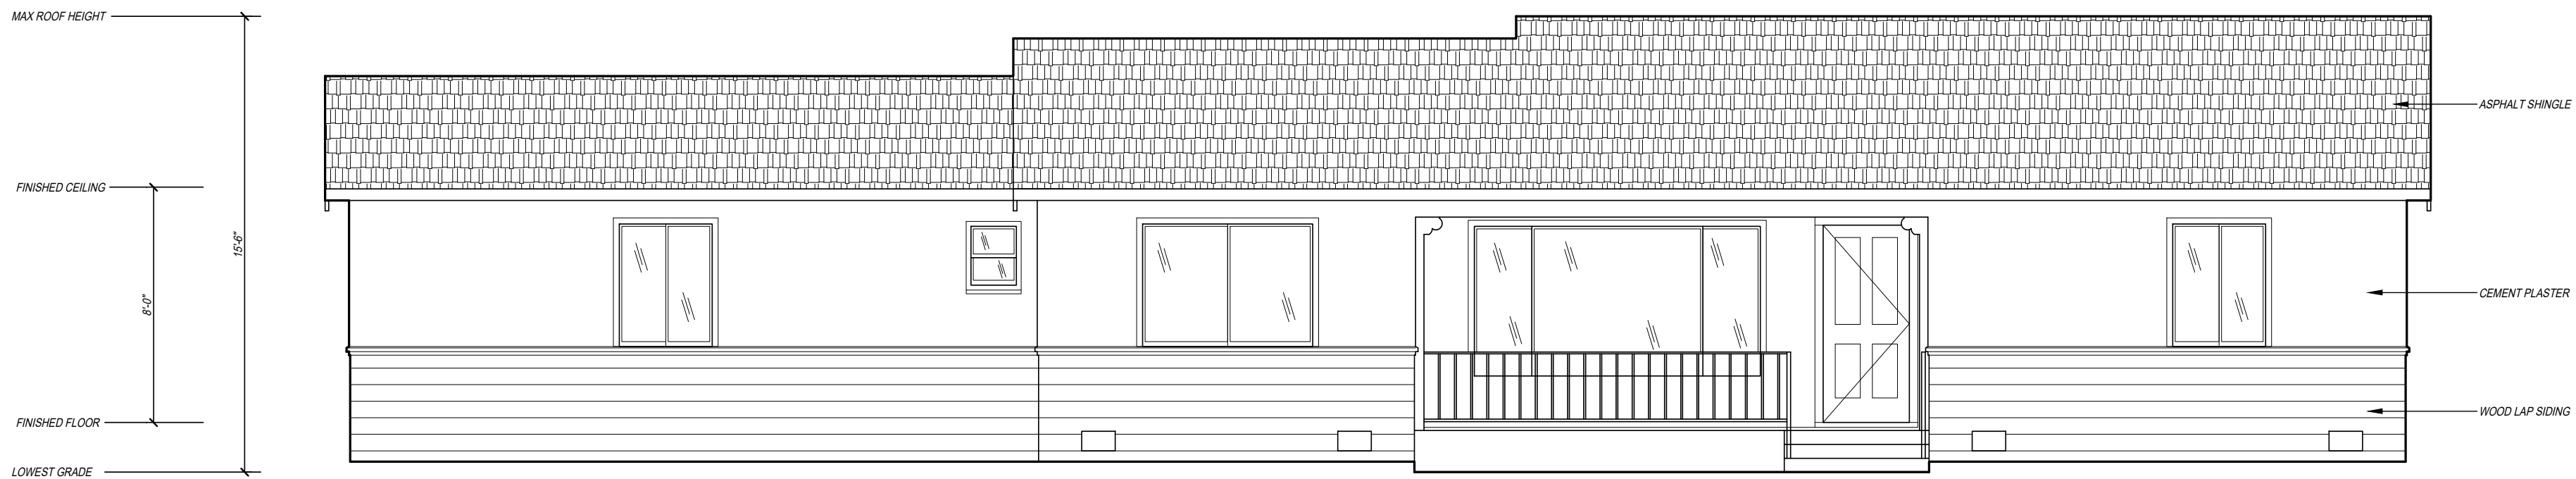

Existing South Elevation

Scale: 1/4" = 1'-0"

Existing Exterior Elevations

CADSPAD Drafting Services
707.477.7379
JOB REF: 2019_Kearney
DISCLAIMER:
These drawings are not intended
as substitutes for field measurement.

Date

Revision

Date

Revision

1650 Kearney Street St. Helena, Ca. 94574 APN: 009-163-001-000

AB3

3/26/2019

Sheet 3 of 3

Variance Application Written Statement

1650 Kearney street, St Helena, Ca 94574 – application/owner: Mari Jansdotter

I am a single mom with 2 children - 12 and 16 years old. The three of us have lived in St Helena for the last 8 years. My children go to school here. Ella, 12 just started RLS and Maxwell is a junior at SHHS. They are both active in school and the community – playing I think on almost all possible sport teams (football, cheer, soccer, softball and basketball) and my son is working extra as bus boy at Gott's and at Oak Avenue Catering. We now live in condo with tight space for 3 people and that gets over crowded when their friends come over for home work and meals before evening practices and on weekend for some R&R. I have moved 6 time the last 16 years to save up for a dream 'forever' home with a piece of green in the backyards and that is closer schools.

I have found this small 1,185 sqft, 1954, 3 bedrooms, 1 full bath ranch that I bought with the goal of adding a little more living space and to fix it up from its 60+ years wear and tear. I have designed a modest extension in the backyard and adding a 2nd full bath which will make this the functional living space we are dreaming of in a location just blocks from RLS. I sometimes travel for work and look forward to my kids not having to cross Main street to go to and from school on their own when I am away.

Our new home is located on a corner lot and the structure meets the required min 20 feet setback on 3 sides except for on one side where it is 17 feet to property line (and 22 feet setback measured to the end of a city sewer easement). I am asking for a 3 foot variance on this side of our new house to be able to make it into a functioning home for me and my small family.

Code Section 17.172.050, Findings required, states that "In approving a variance the planning commission must make the following findings:

- A. A hardship peculiar to the property, not created by any act of the owner, exists. In this context, personal, family or financial difficulties, loss of prospective profits and neighboring violations, are not hardships justifying a variance;

I am asking for a 3 foot variance for a rear yard setback opposite Andrea so I can utilize the opposite side of Kearney for my side yard. I can't add on to the house in the direction of the sewer easement because it would make the home wider than 60% of the lot width maximum. Also, the front of a parcel is typically the narrow dimension which abuts a public or private right-of-way (i.e., Andrea in this case which would make the opposite my rear yard – the 17 foot setback).

The home was built in the 1950's, long before the requirement of three 20 foot setbacks was required – I am now being held to a standard different than my neighbors through no action of my own.

I have spent time with City planning staff and the City Manager who have expressed support for the variance given the setbacks enjoyed by all the other homes on my block. I have included a google map picture showing the setbacks of my 1650 Kearney home and other homes on and across from my block.

- B. The variance is necessary for the preservation and enjoyment of substantial property rights of the applicant which are possessed by other properties in the same district and in the same vicinity; and that a variance, if granted, would not constitute a special privilege of the recipient not enjoyed by his or her neighbors;

The other corner lots on my block don't have three 20 foot setbacks. Not only that, most of the homes don't have 10 foot side yard setbacks and I simply want to be able to use my property in the same way as others in my neighborhood. My property would still have larger side yard and rear yard setbacks than most of the properties on my block and in my neighborhood.

- C. The authorization of the variance will not be of substantial detriment to adjacent properties, and will not materially impair the purpose and intent of this title or the public interest, nor adversely affect the general plan;

The authorization of the variance will not be a substantial detriment to adjacent properties as the home will remain one story and will still maintain a 10 foot side yard setback and a functional 22 foot rear yard setback due to the location of the sewer easement.

- D. The condition or situation of the specific piece of property for which the variance is sought is not so general or recurrent in nature as to make reasonably practicable the formulation of a general regulation for such condition or situation; and

My home is uniquely situated as an L shape on the property compared to others in the neighborhood and I want to maintain the character of the neighborhood by not adding a second story. There are not enough lots similar to mine that the formulation of a general regulation is required.

- E. The variance and any buildings or structures permitted by the variance will not be detrimental to the public health, safety and welfare of the community."

I am asking for a small 3 foot rear yard setback variance so that I can built this modest but very important addition utilizing a 10 foot side yard setback; this will not be detrimental to public health, safety, or welfare.